



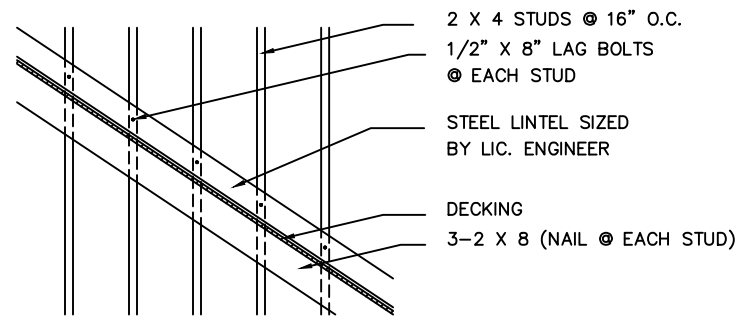


LINTEL DETAIL
SCALE 1/4"=1'-0"

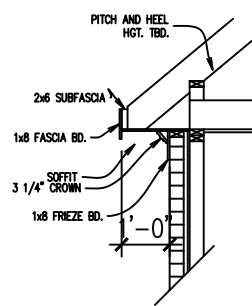


TYP. SECTION
SCALE 1/4"=1'-0"




FRONT ELEVATION
SCALE 1/8"=1'-0"

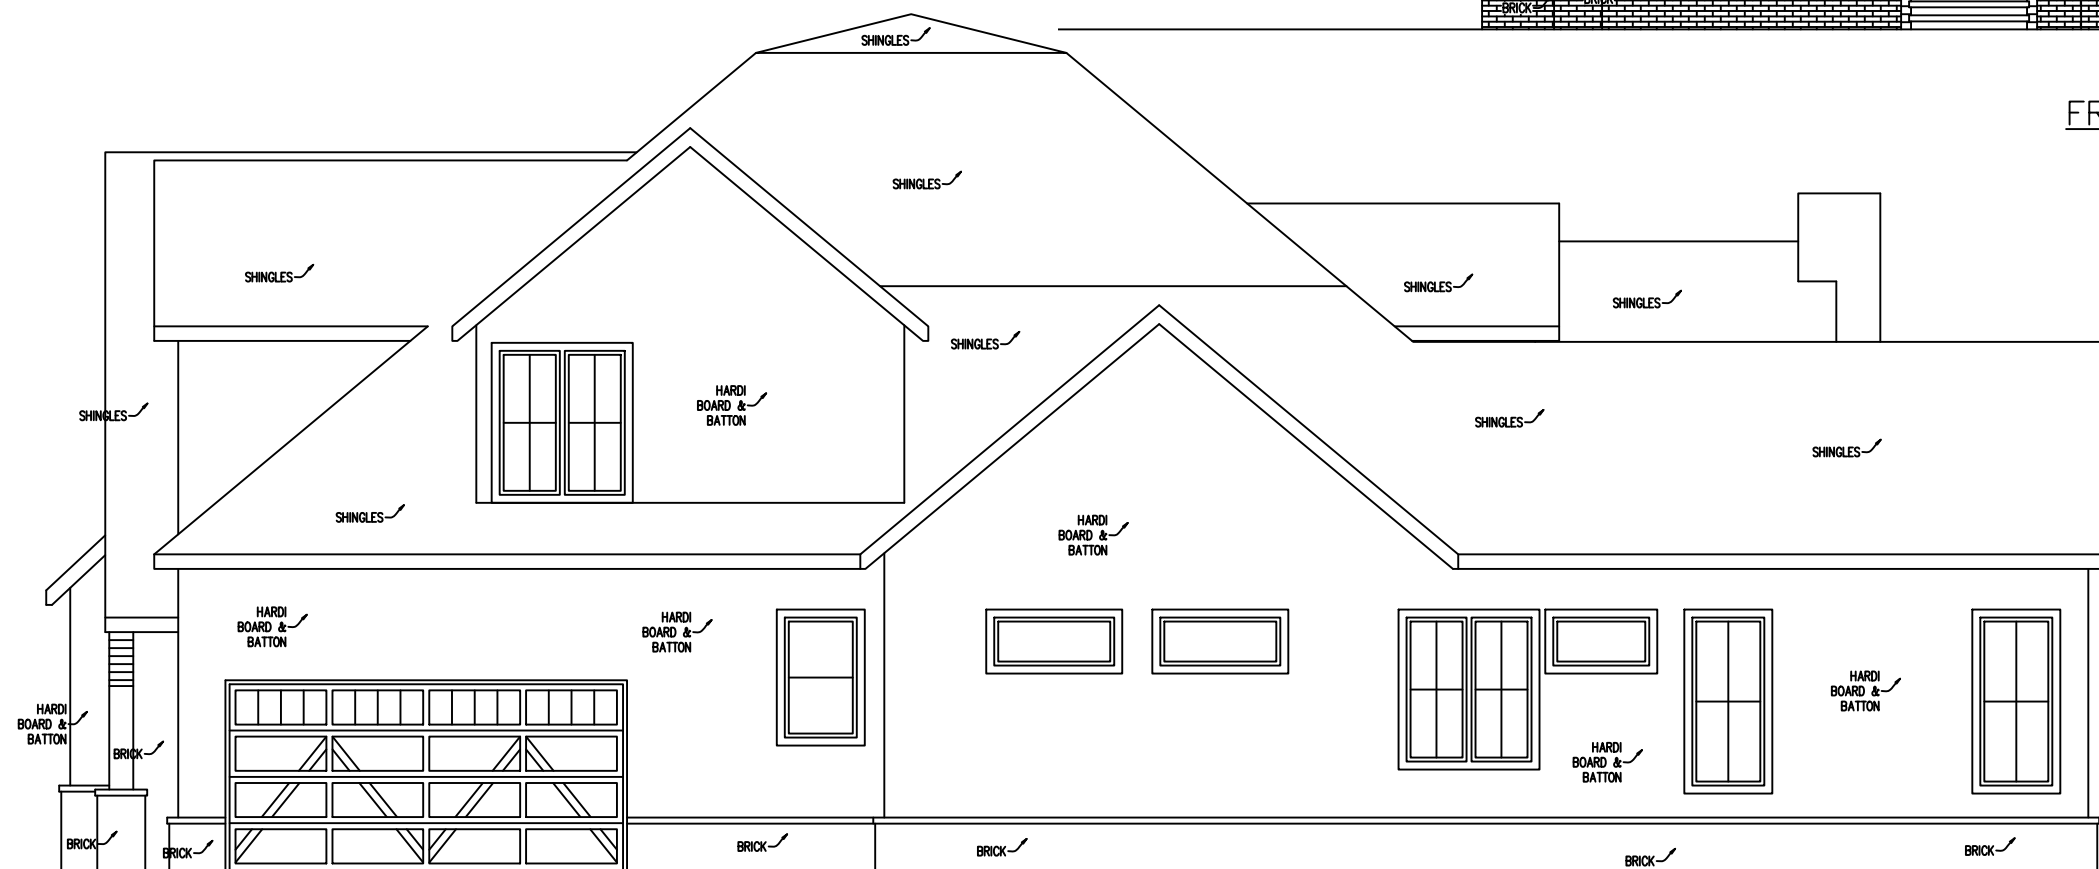


RIGHT SIDE ELEVATION
SCALE 1/8"=1'-0"

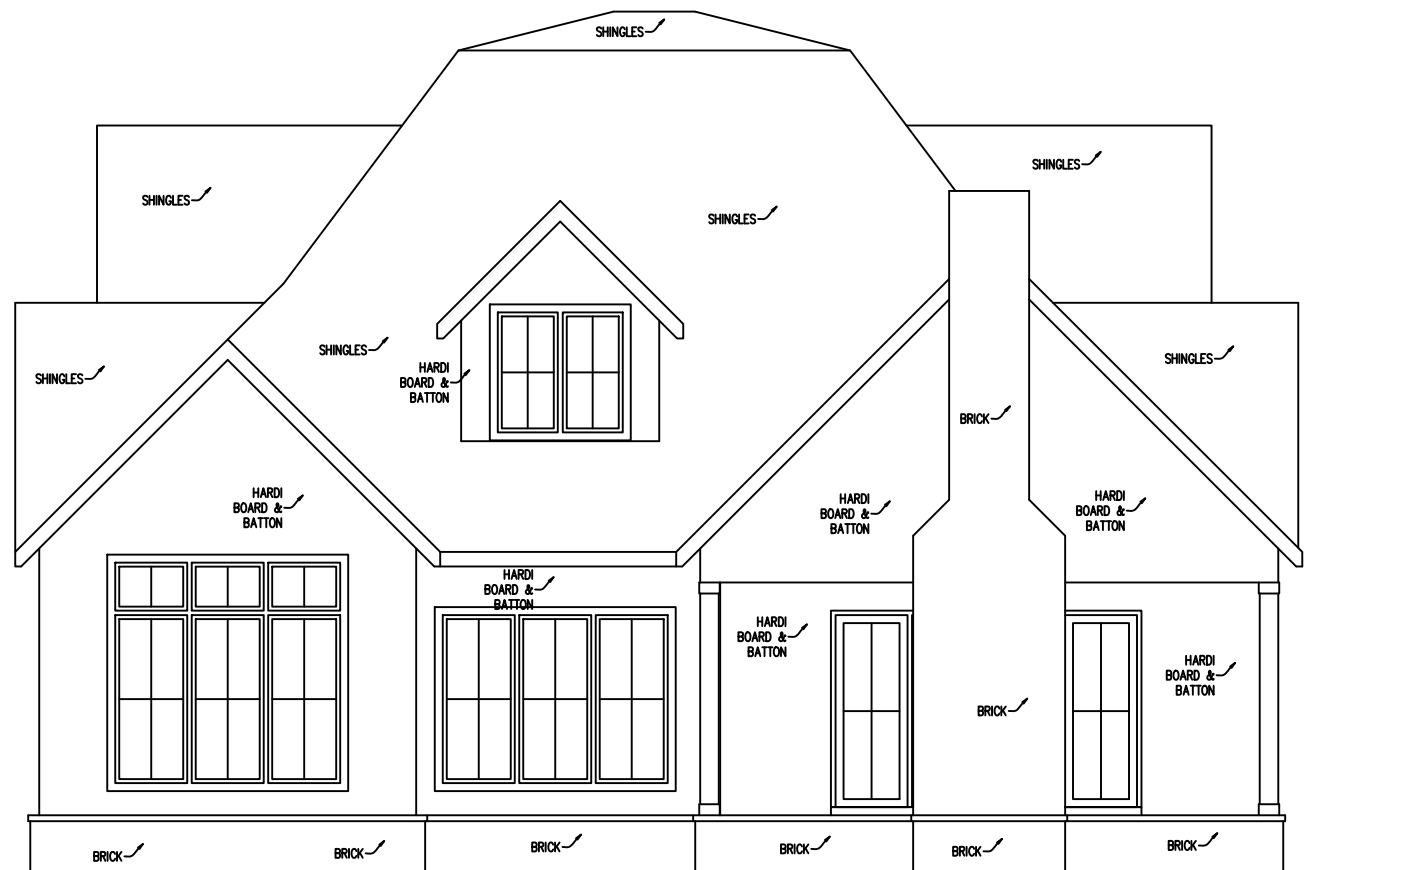


REAR ELEVATION
SCALE 1/8"=1'-0"

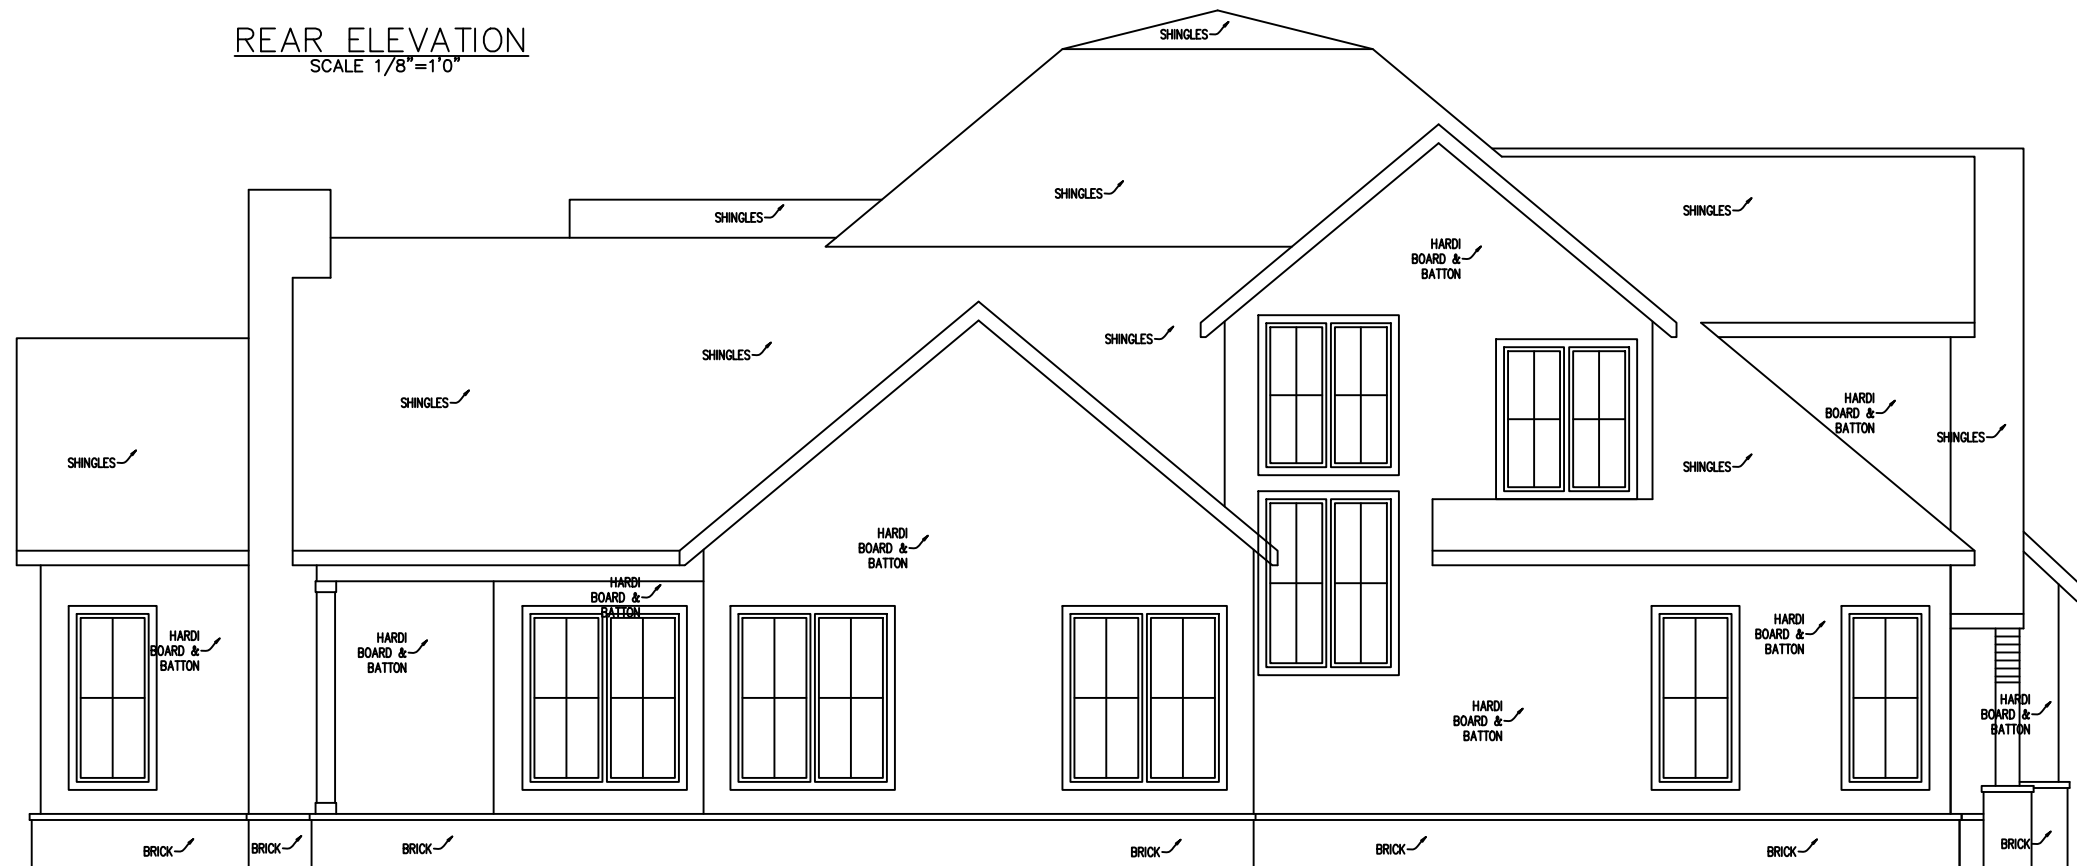


LEFT SIDE ELEVATION
SCALE 1/8"=1'-0"

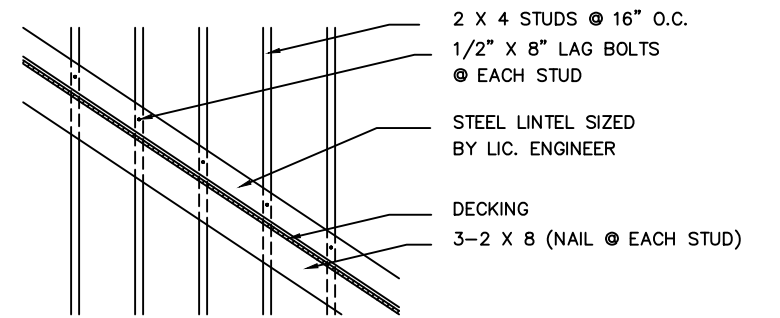

LINTEL DETAIL
SCALE 1/4"=1'-0"

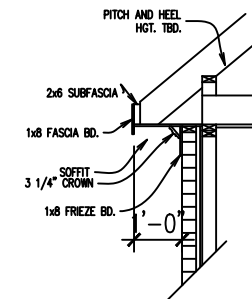


TYP. SECTION
SCALE 1/4"=1'-0"

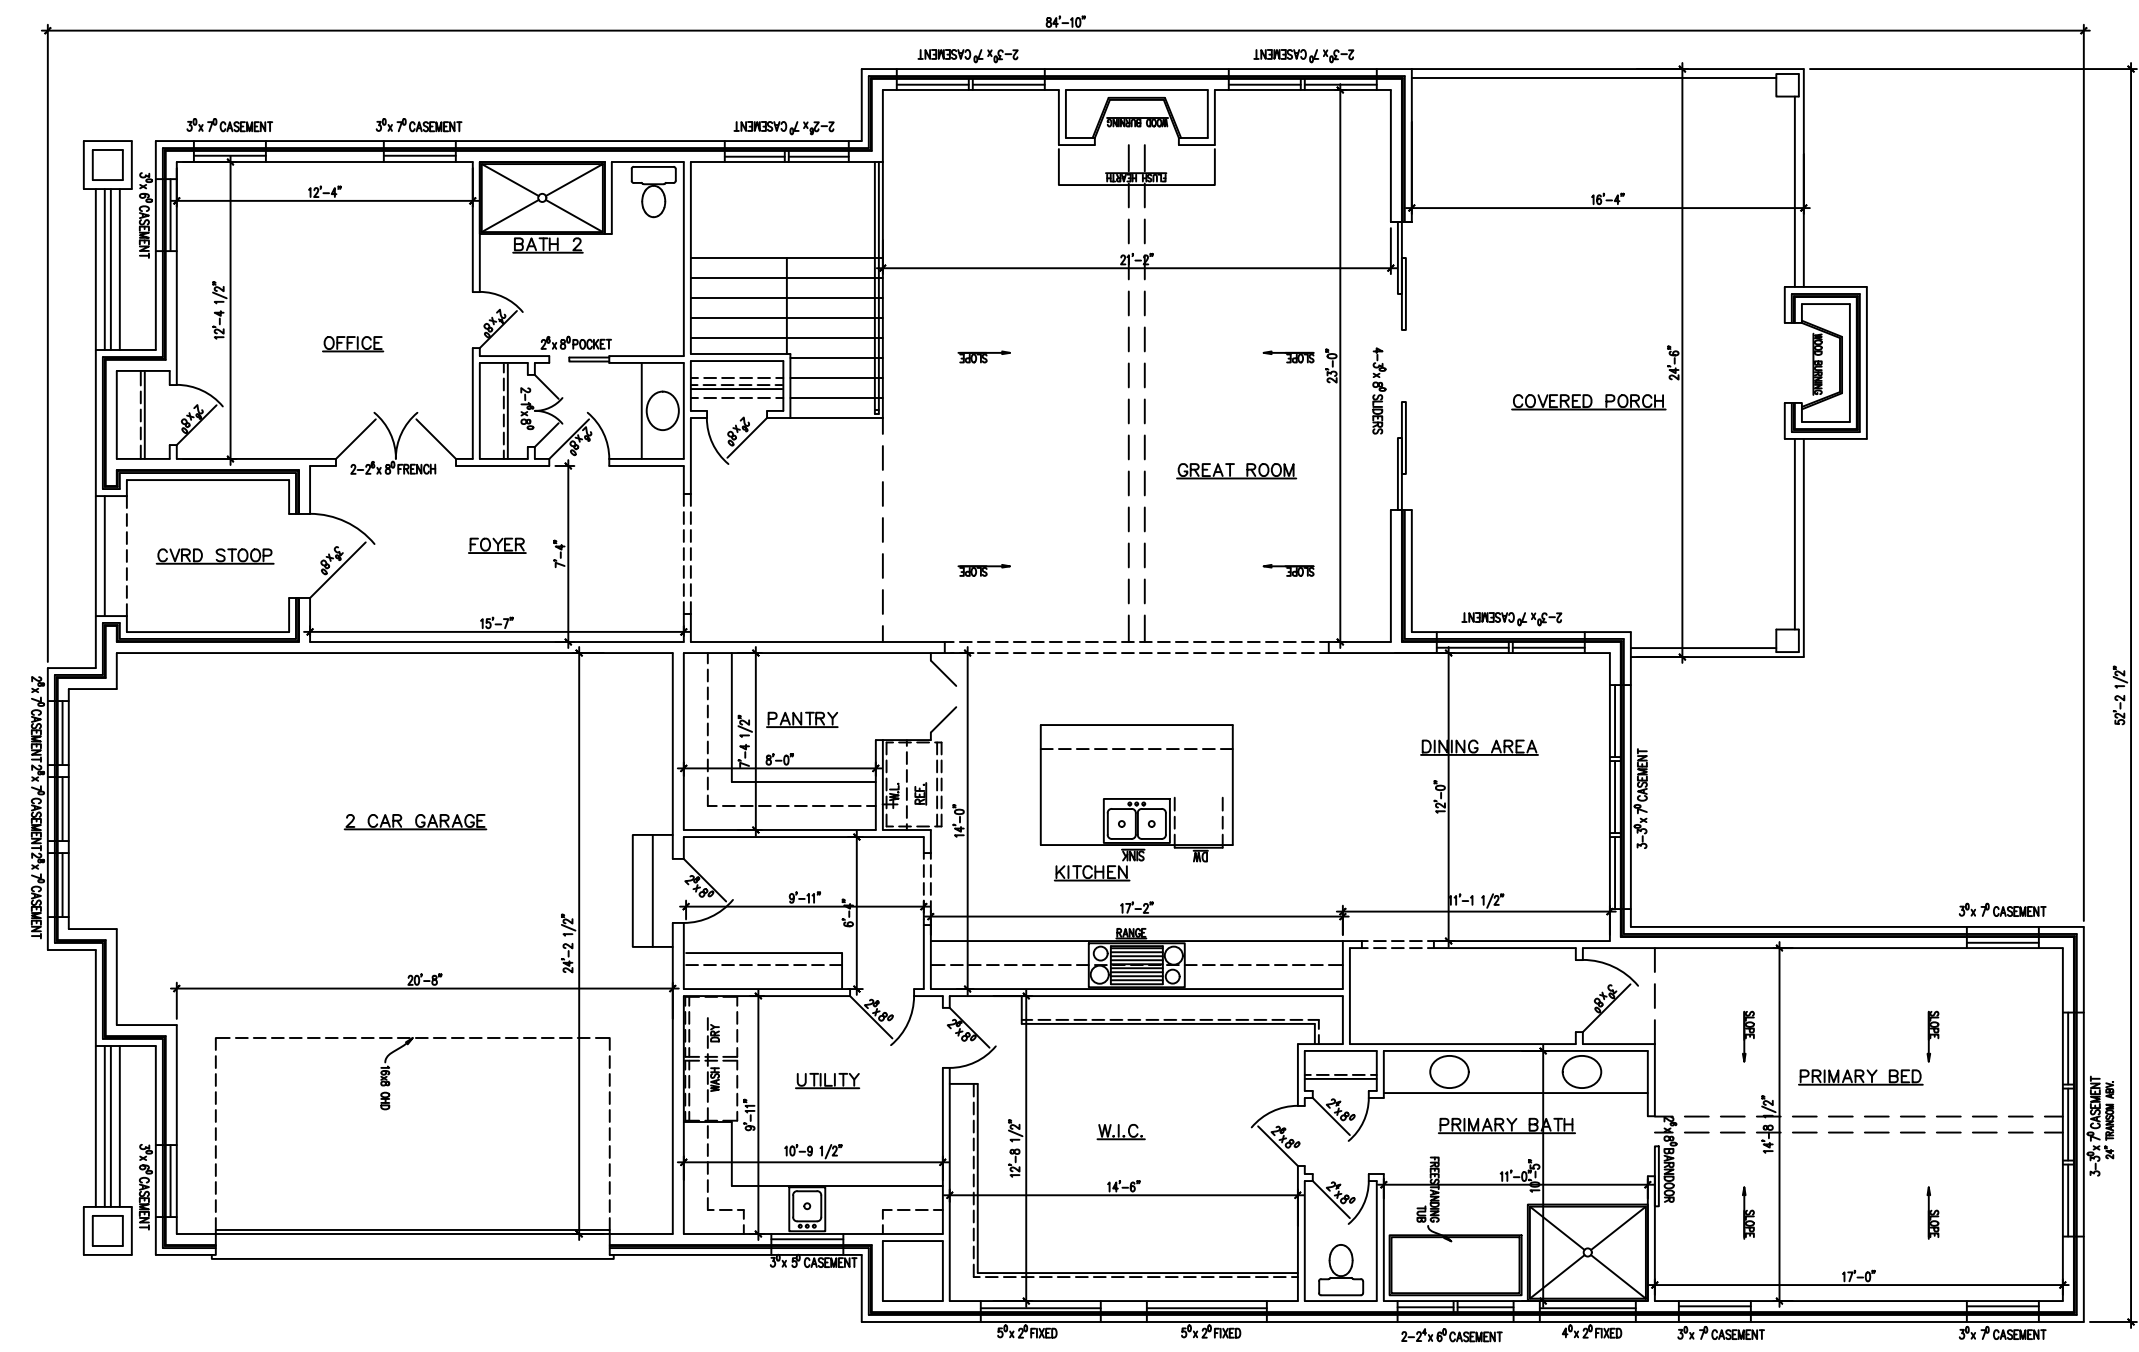

- GENERAL NOTES:
1. ALL WALLS 3/4" INTERIOR, 4" EXTERIOR UNLESS OTHERWISE NOTED.
 2. ALLOW 4" BRICK VENEER.
 3. 10'-0" CEILINGS DOWN & 10' CEILINGS UP

APPROX. AREA	
LIVING DOWN	2558
LIVING UP	1434
TOTAL HEATED	3992

FIRST FLOOR PLAN
SCALE 1/8"=1'0"

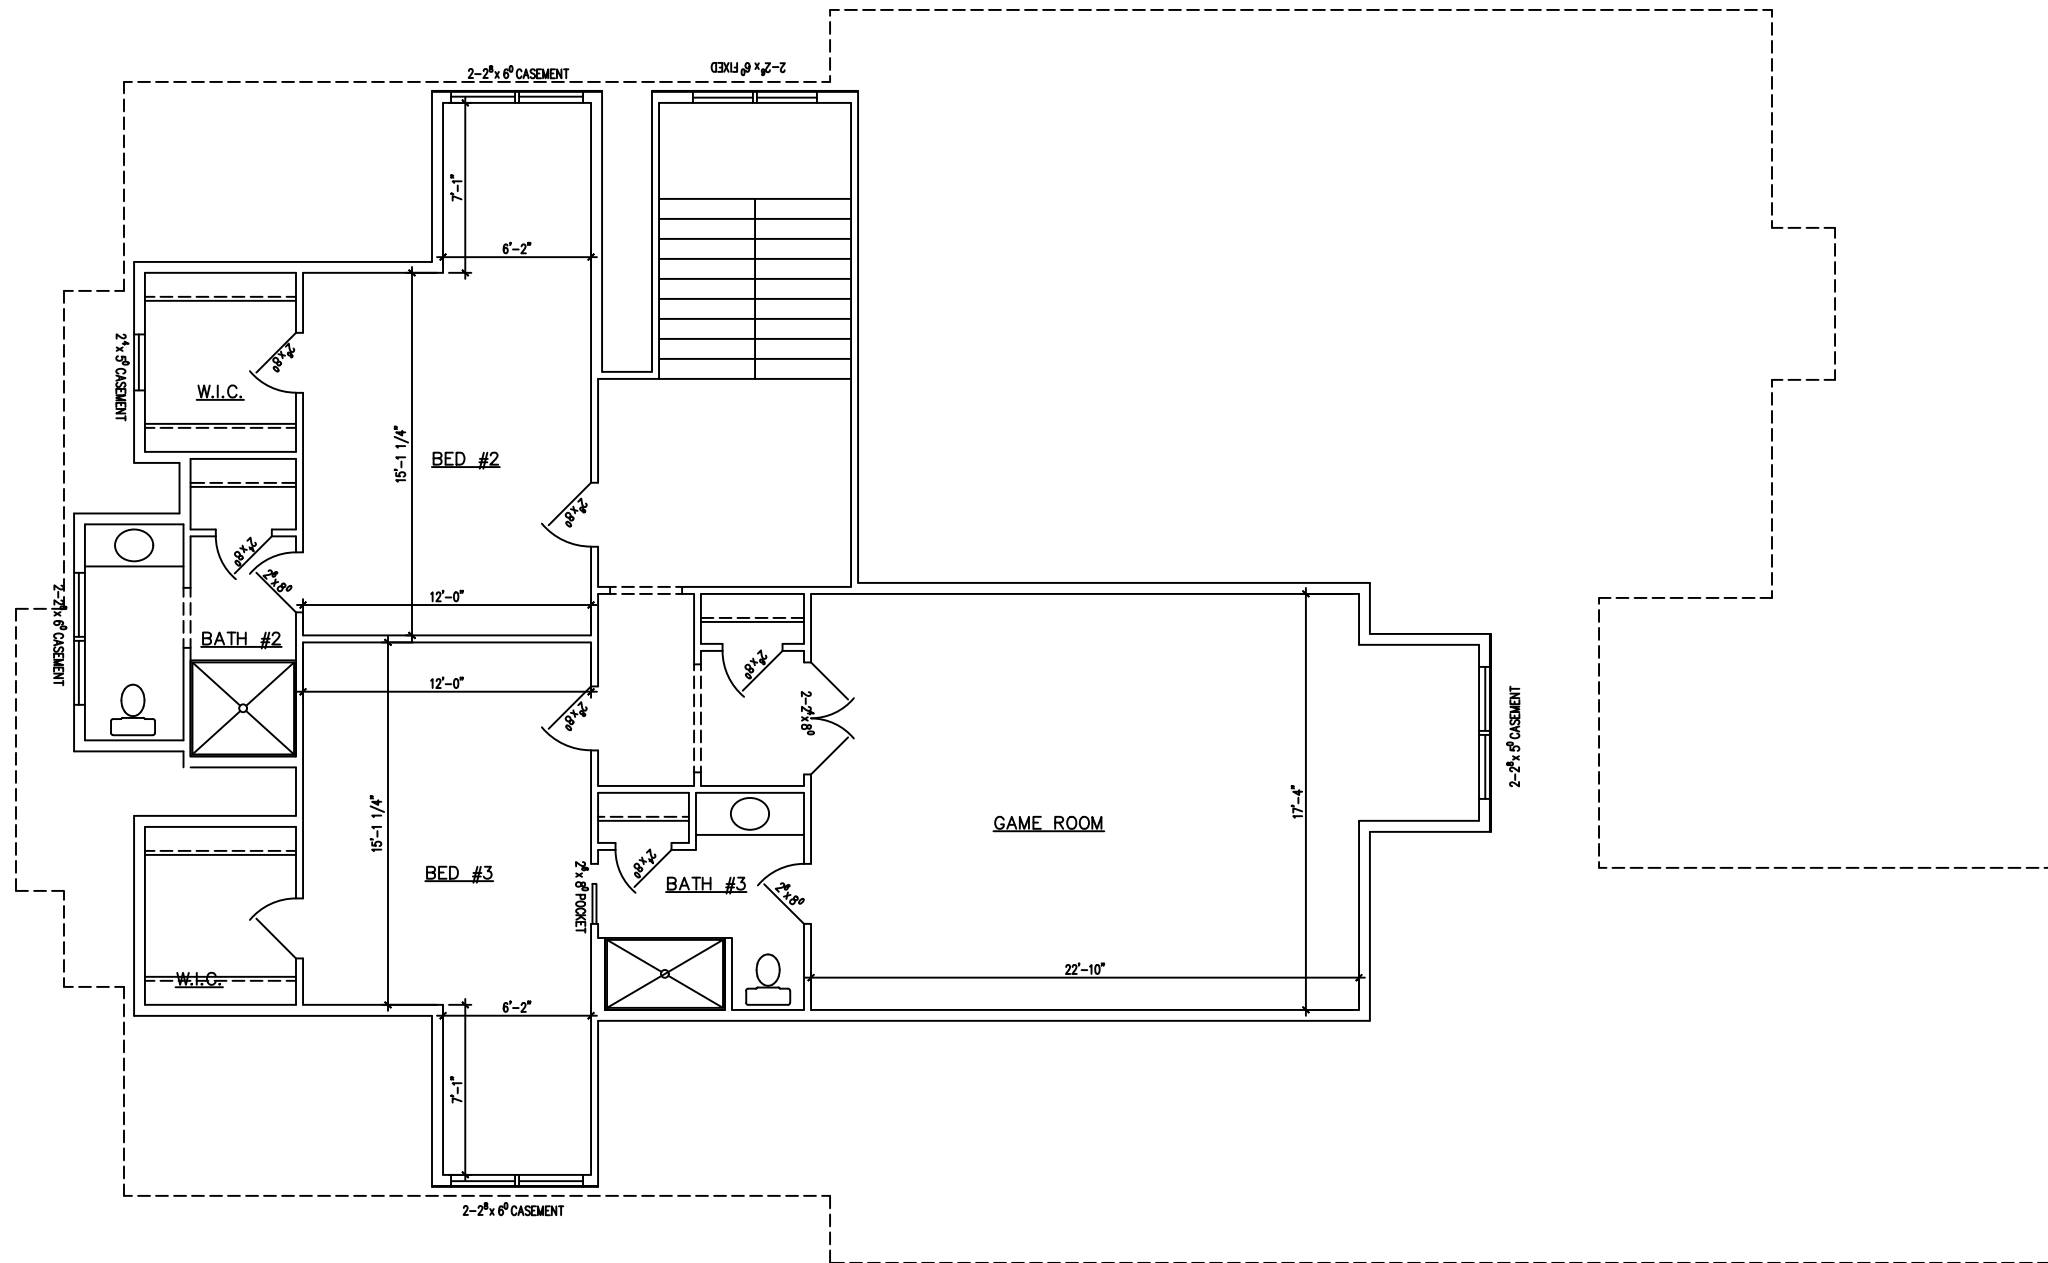

SECOND FLOOR PLAN
SCALE 1/8"=1'0"