


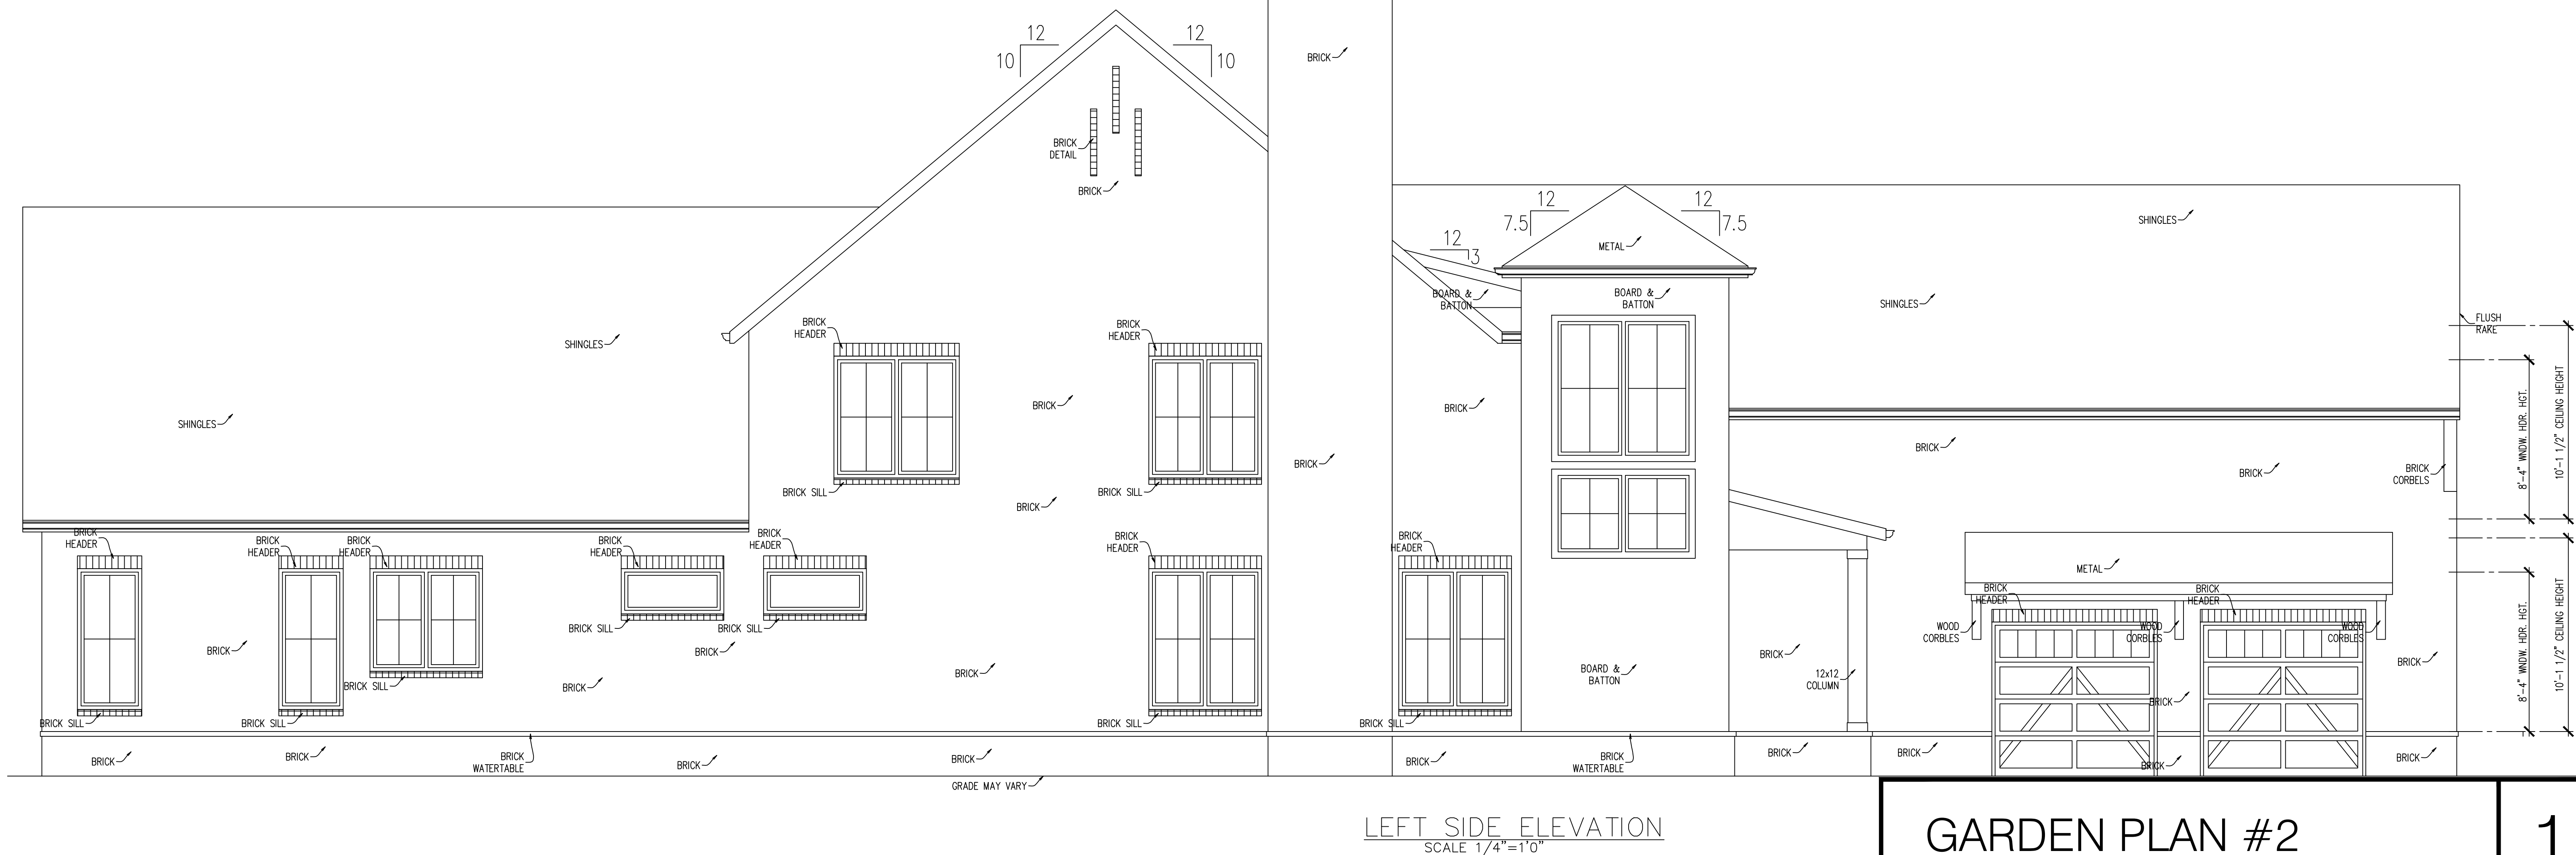
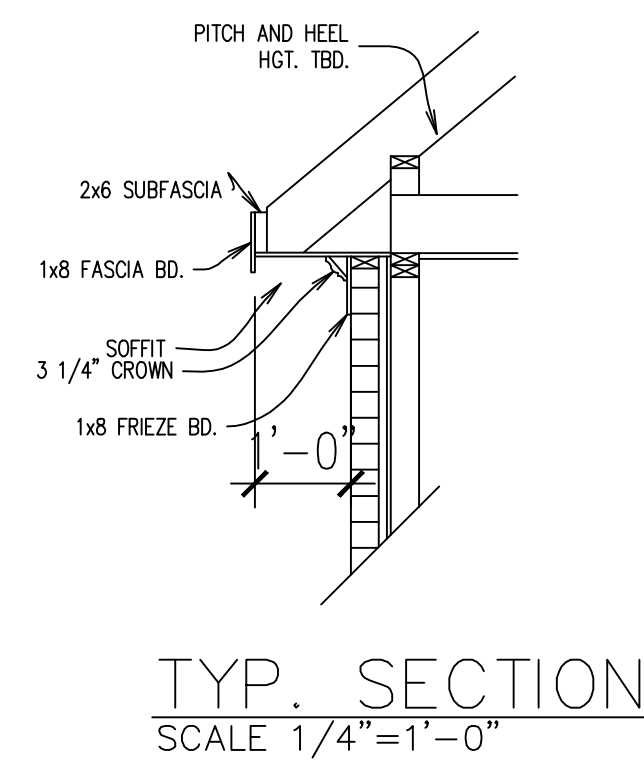


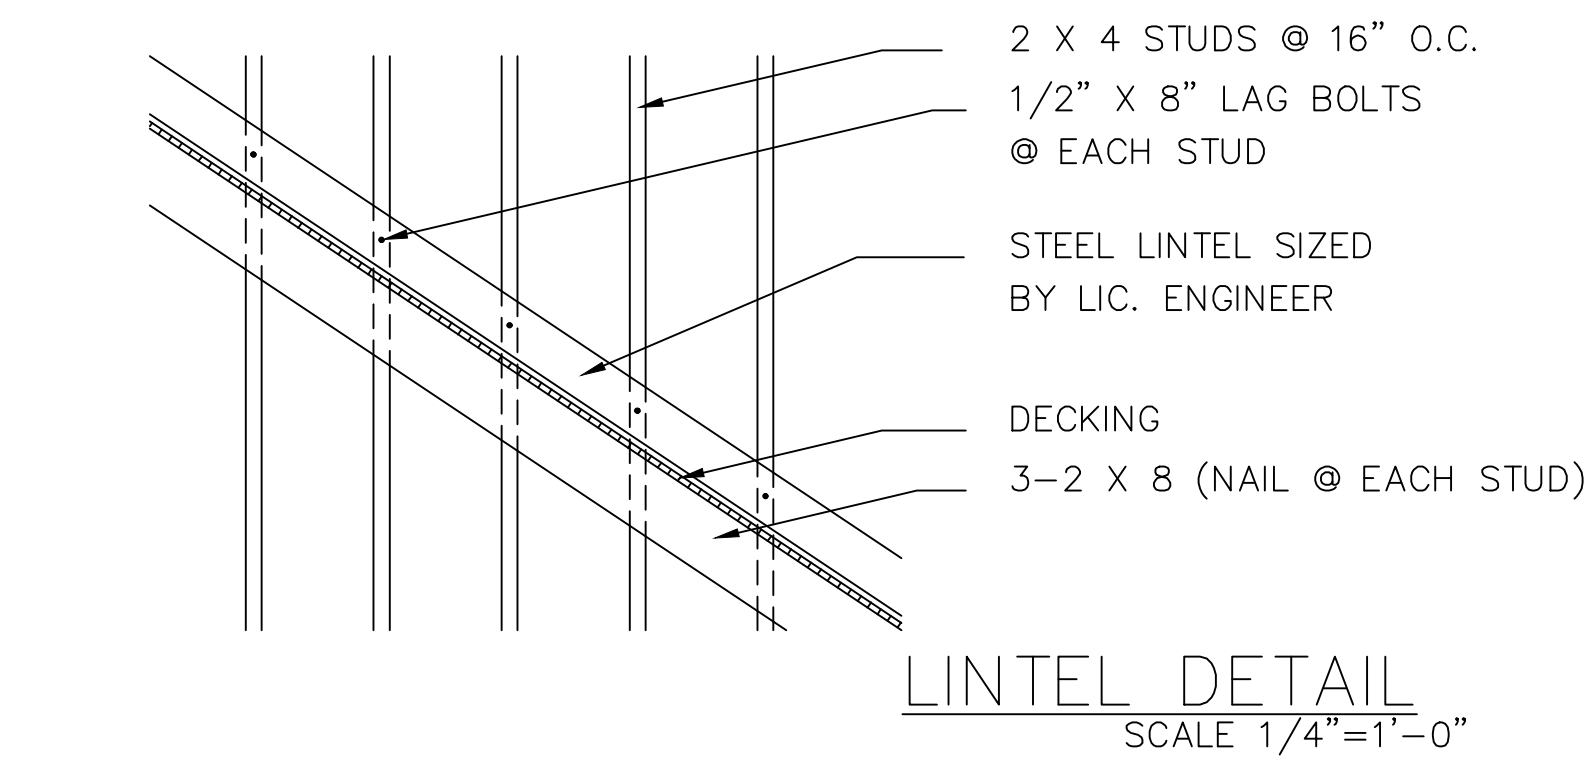


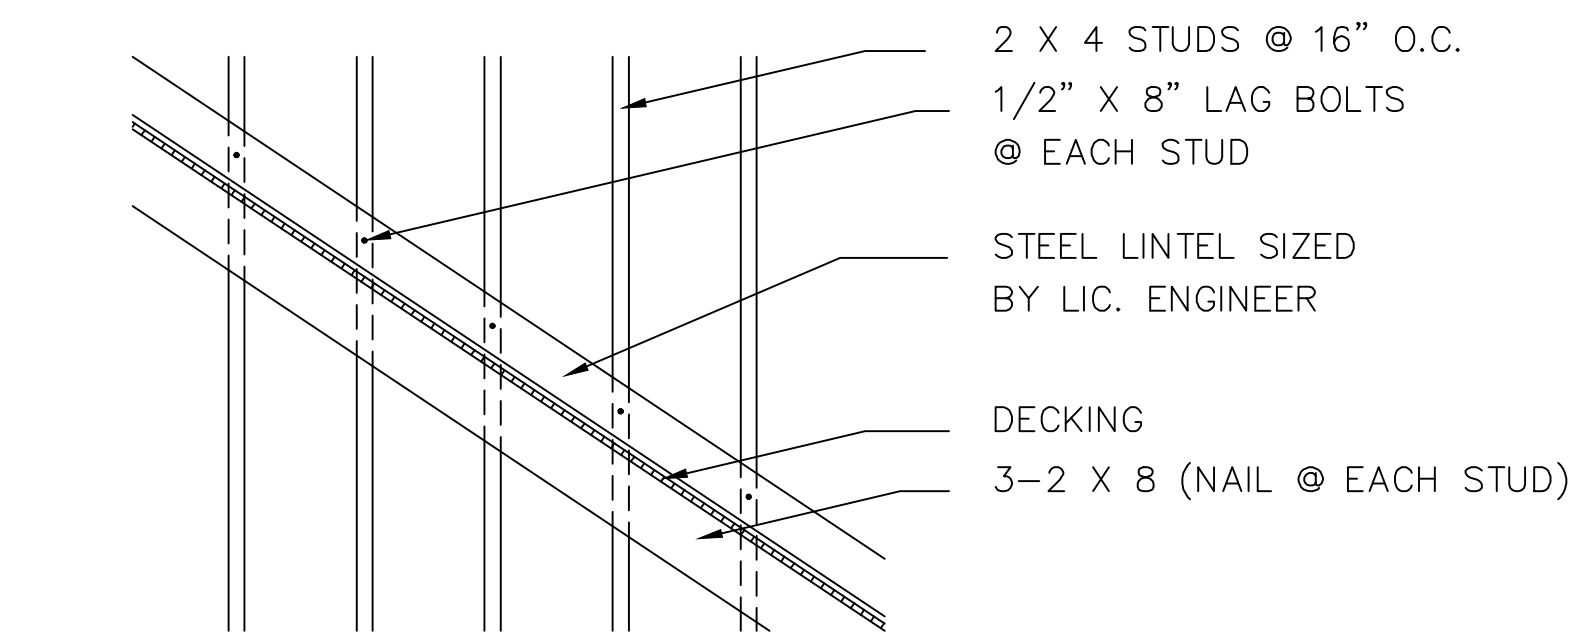

LINTEL DETAIL
SCALE 1/4"=1'-0"

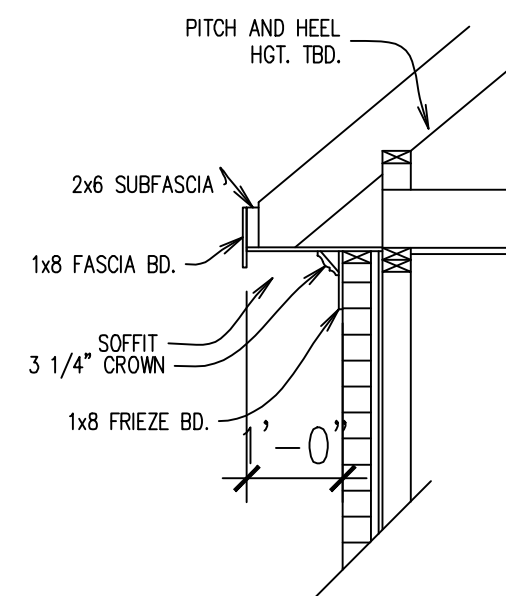


TYP. SECTION
SCALE 1/4"=1'-0"

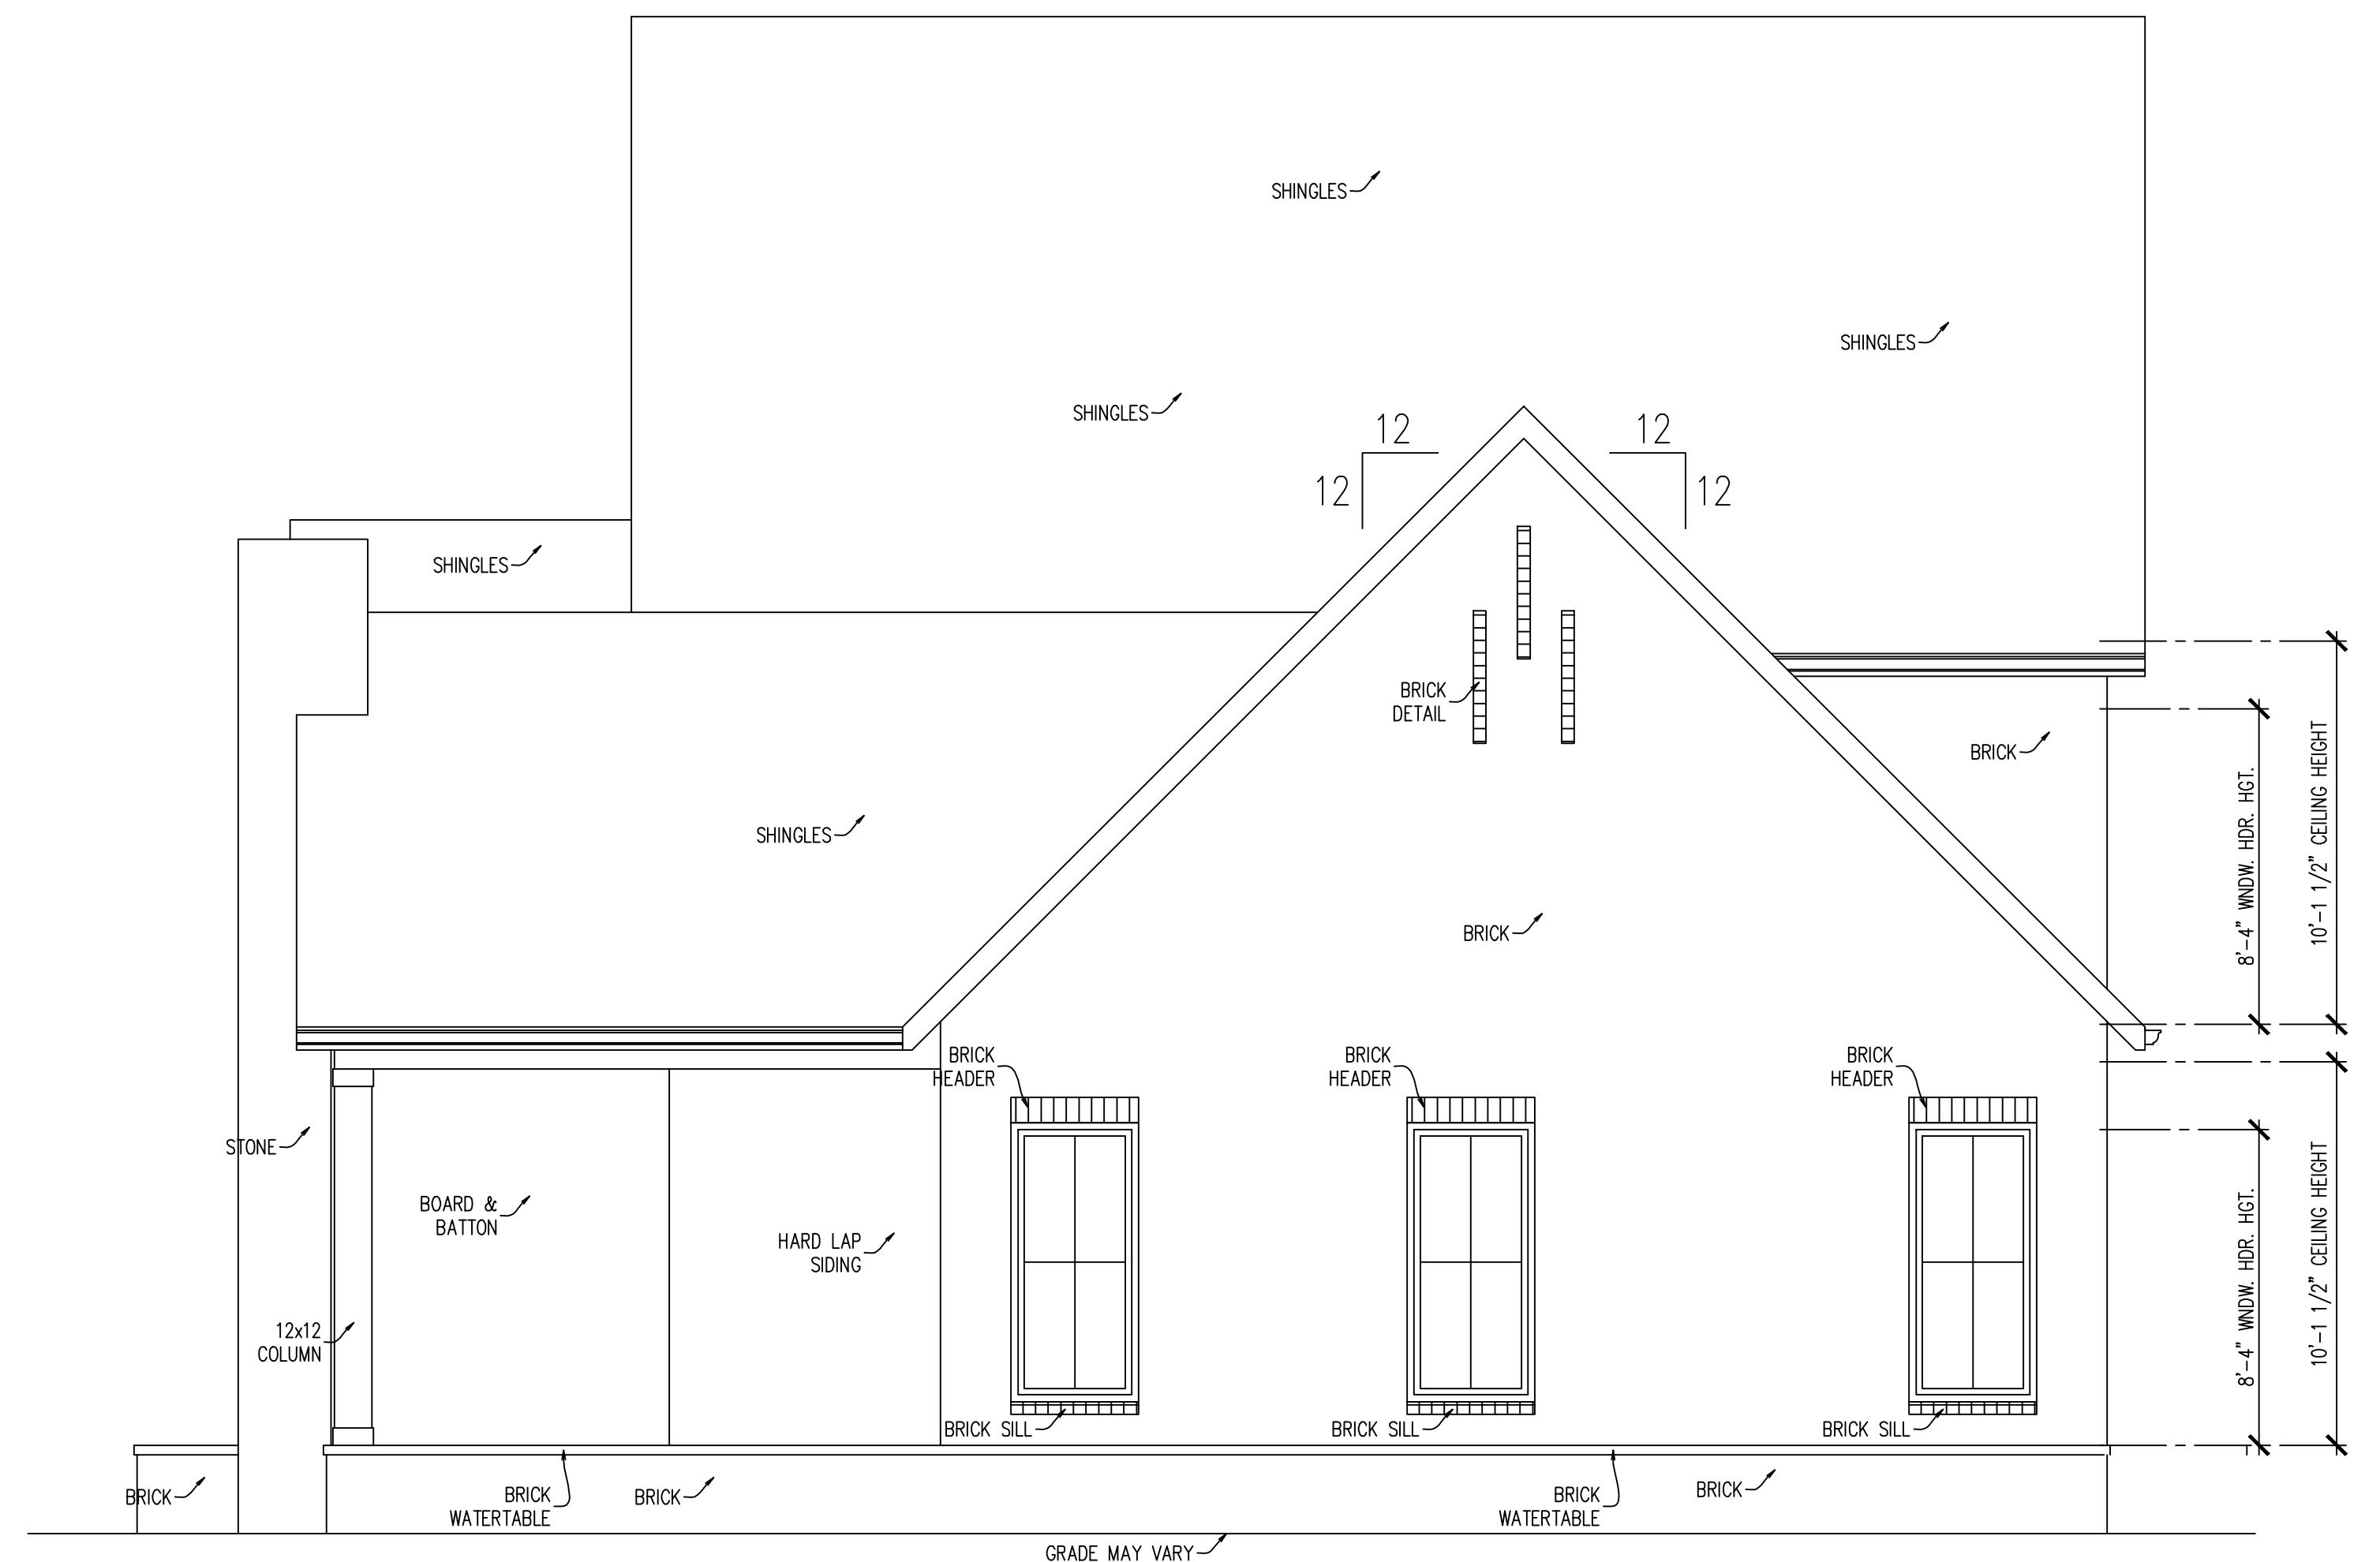


REAR ELEVATION
SCALE 1/4"=1'-0"




RIGHT SIDE ELEVATION
SCALE 1/4"=1'-0"

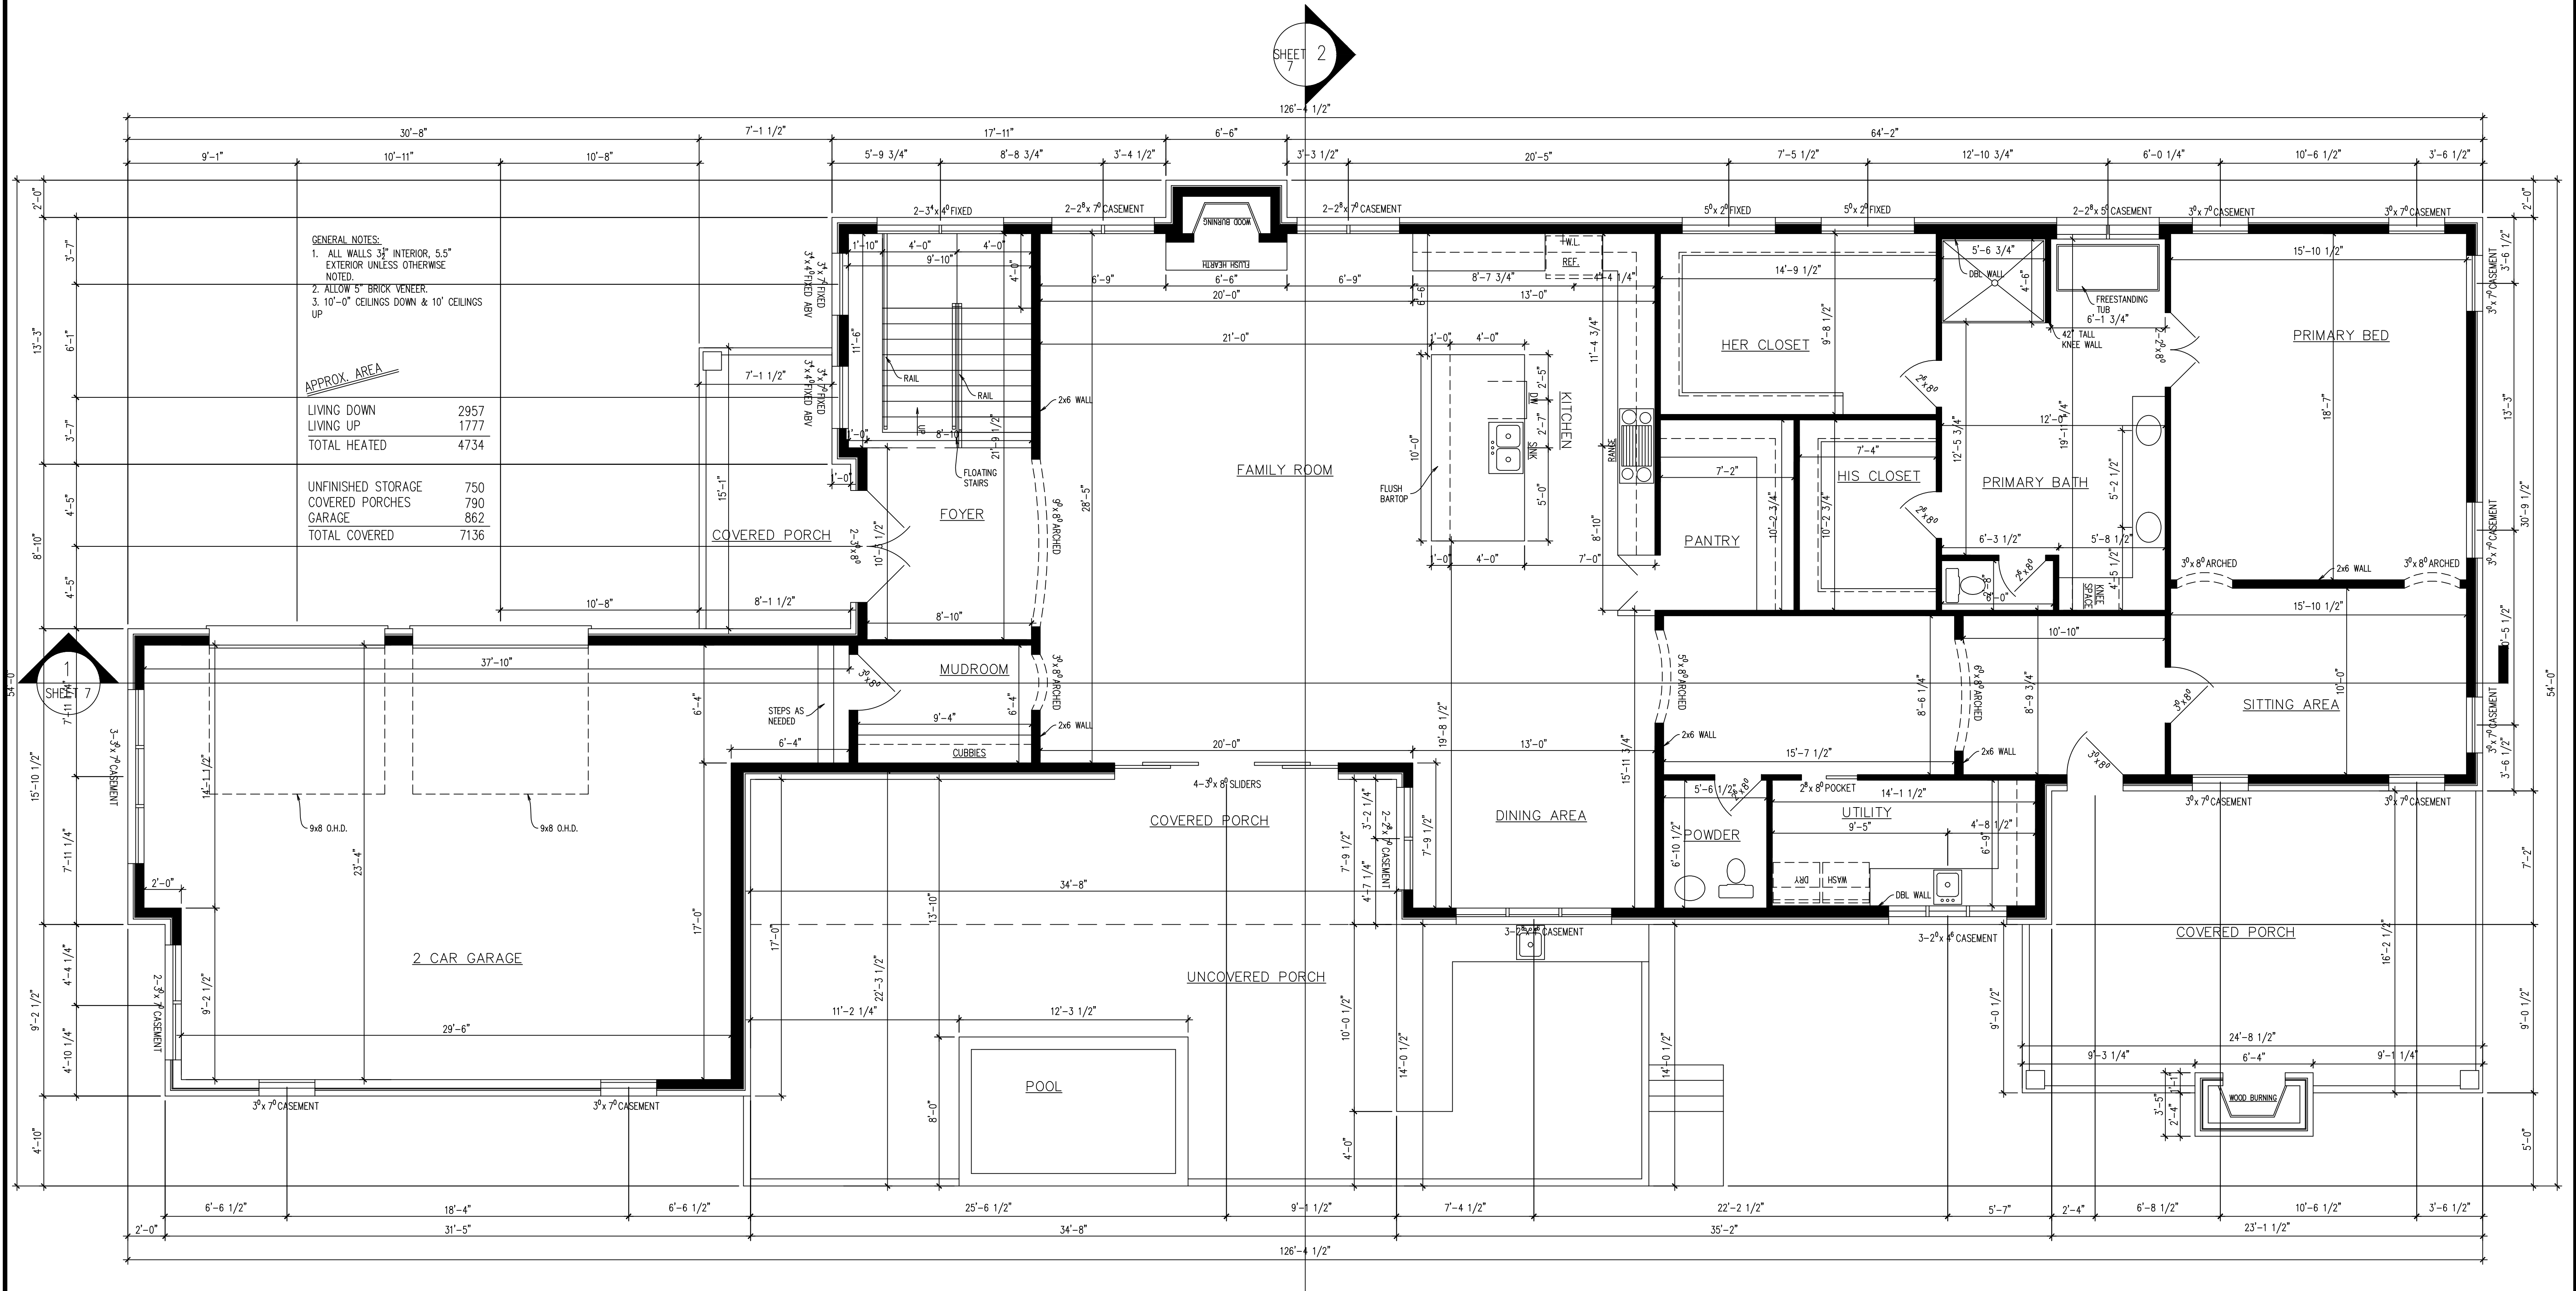


FIRST FLOOR PLAN
SCALE 1/4"=1'0"

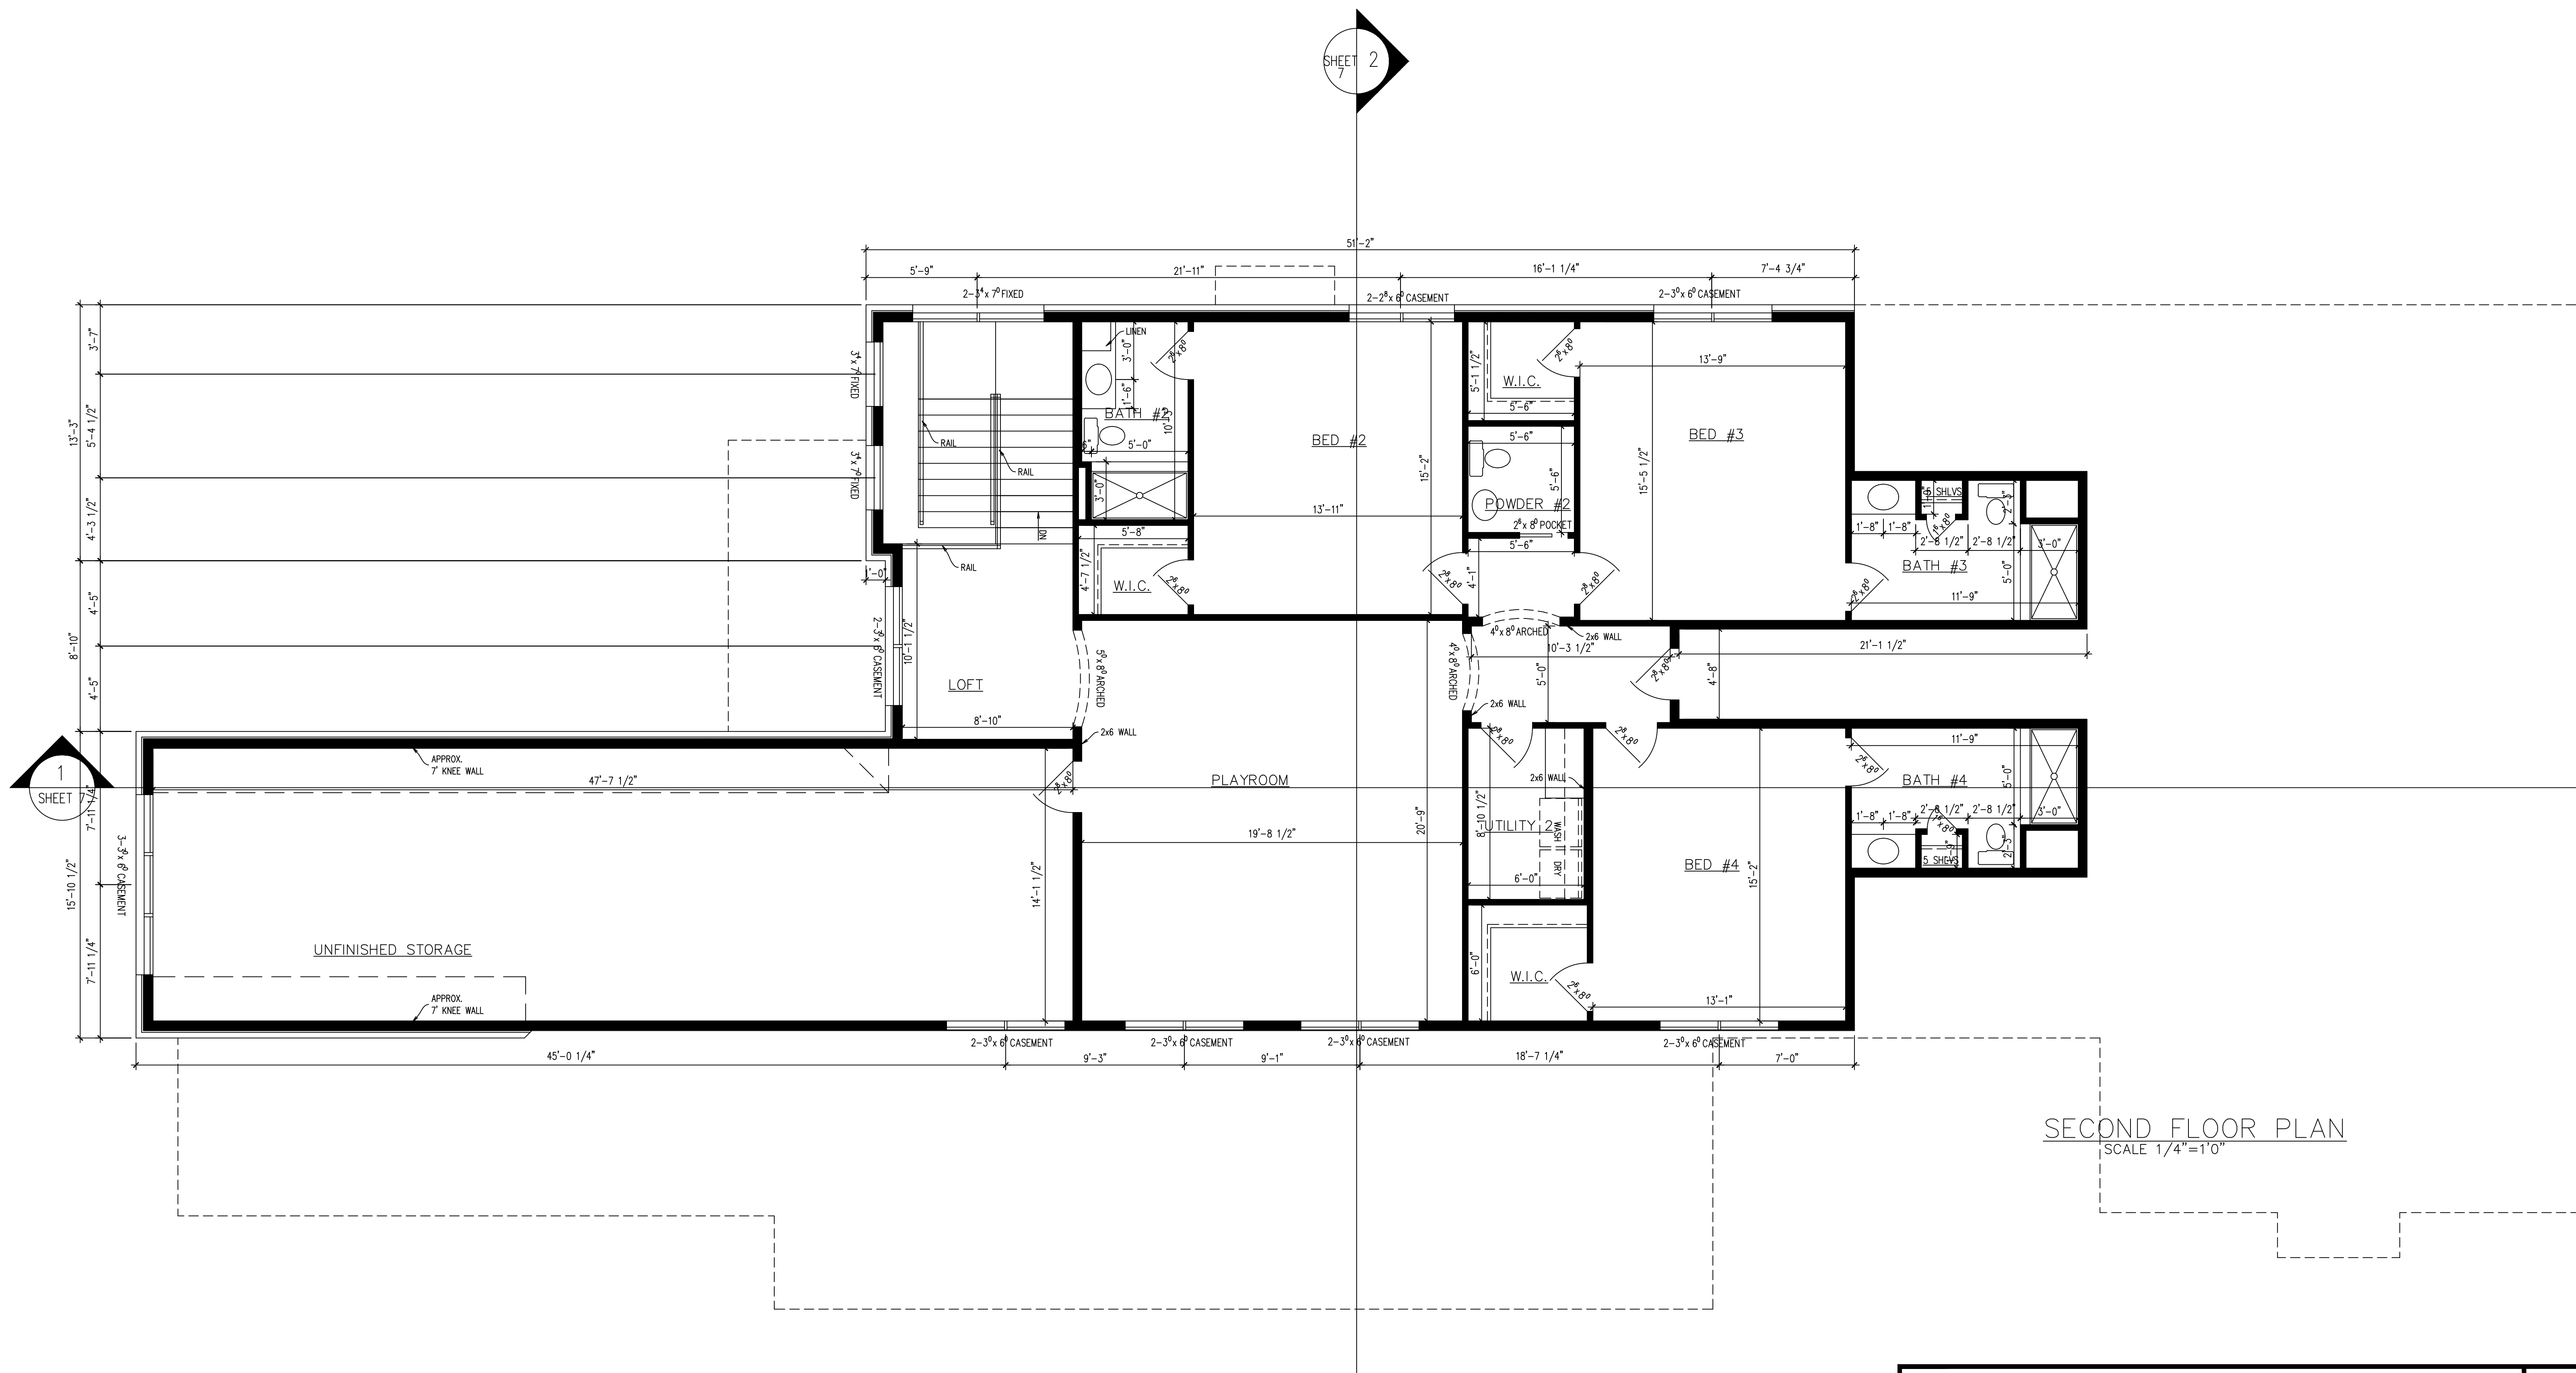


SECOND FLOOR PLAN
SCALE 1/4"=1'0"

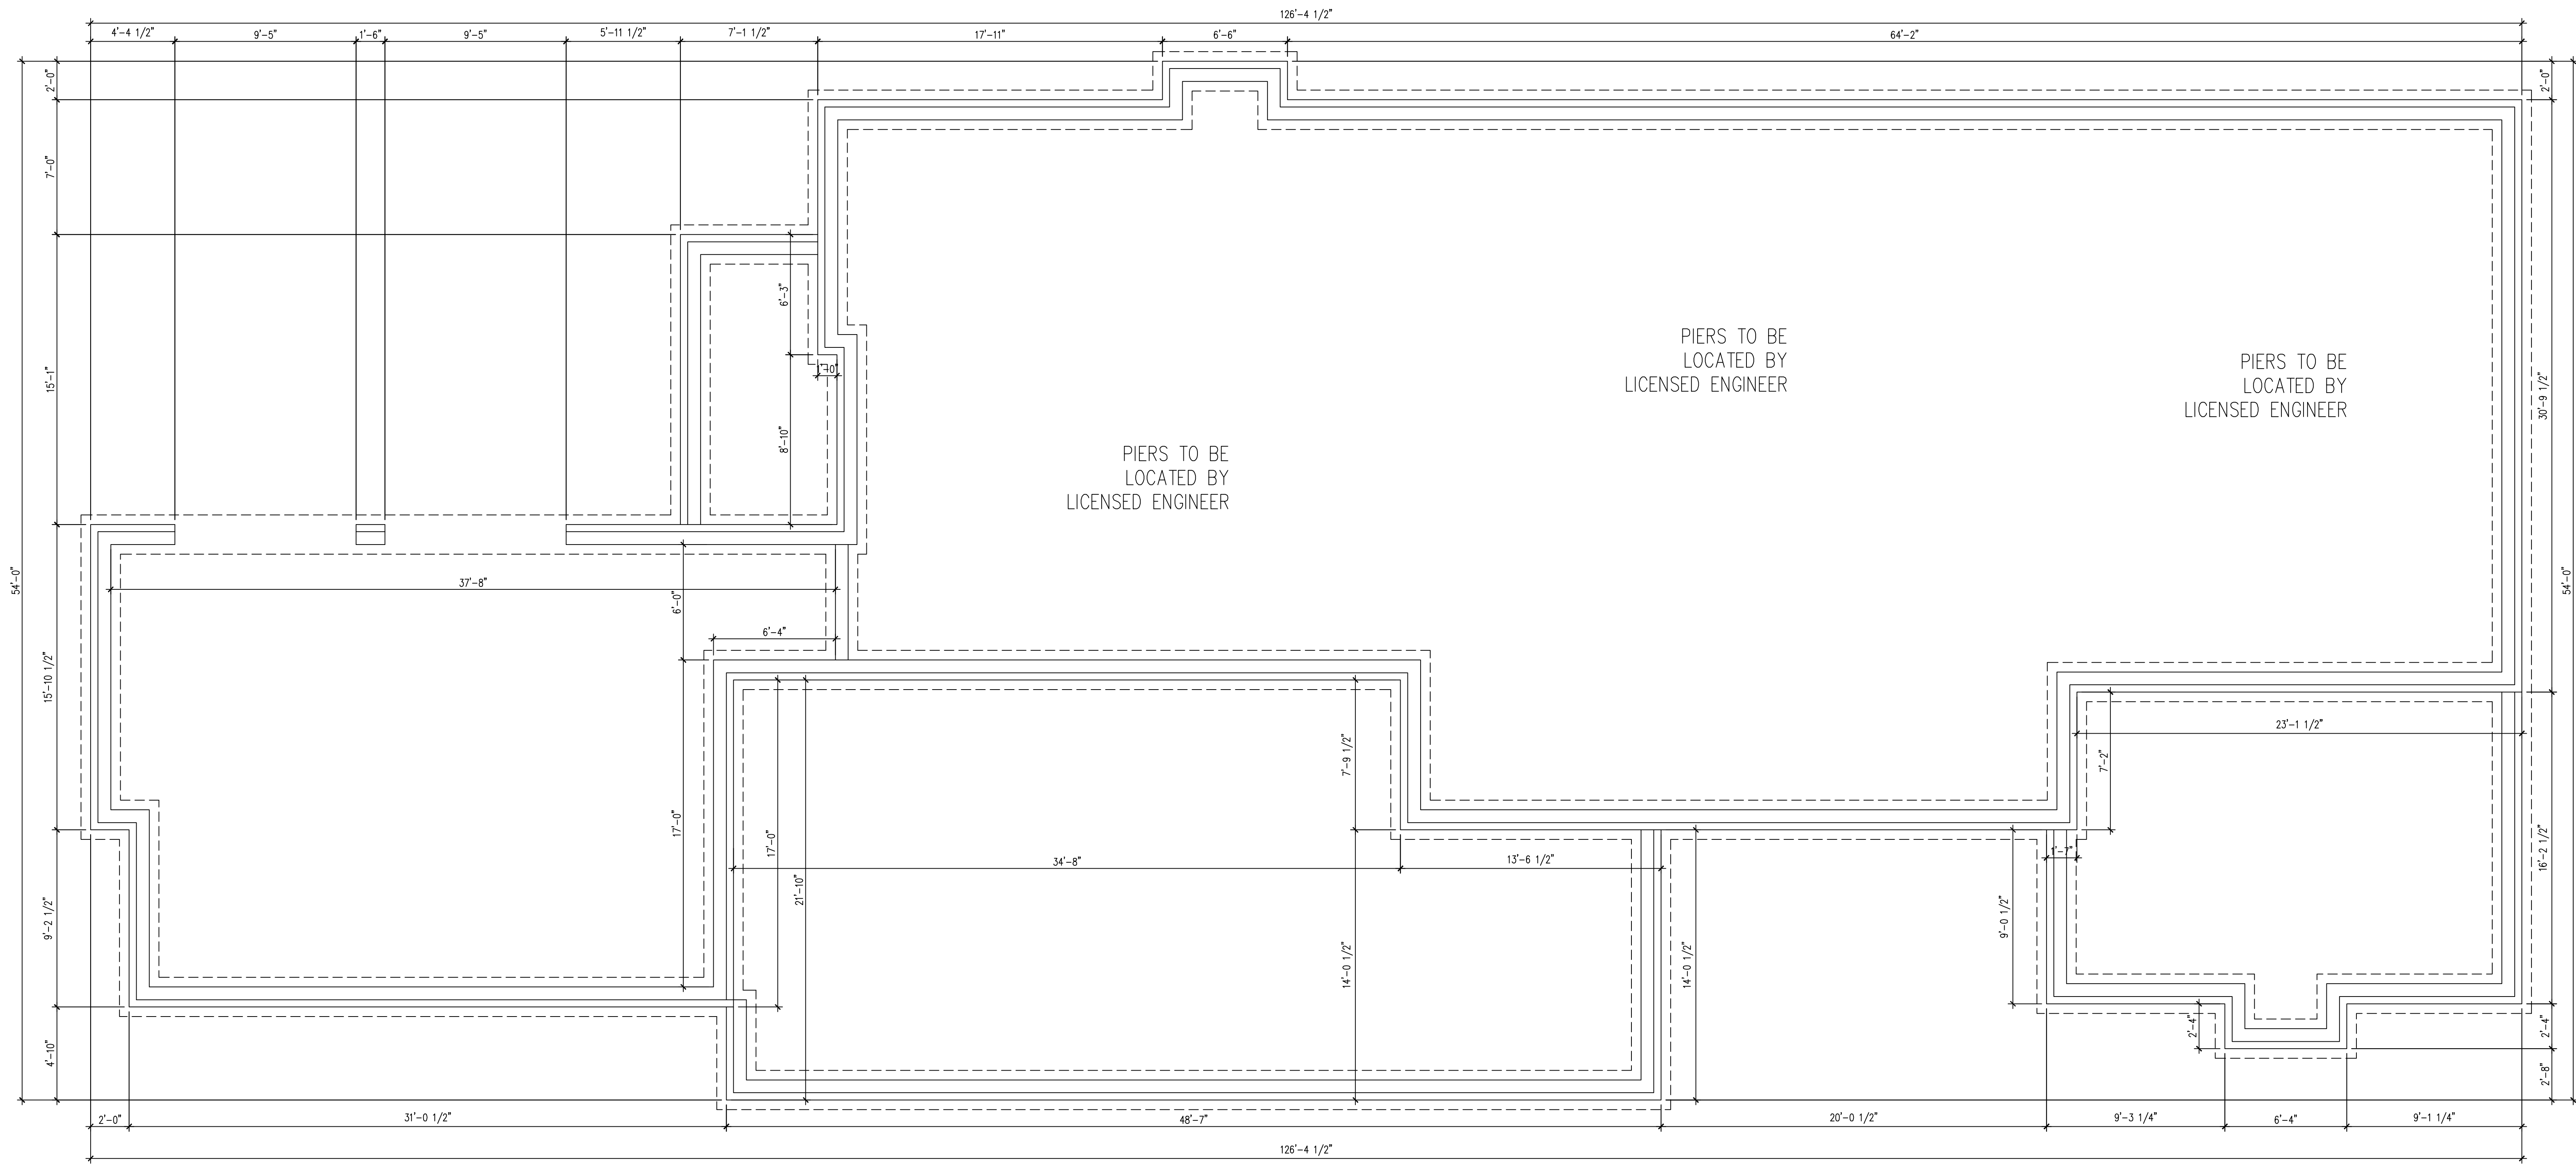

FOUNDATION PLAN
SCALE 1/4"=1'0"

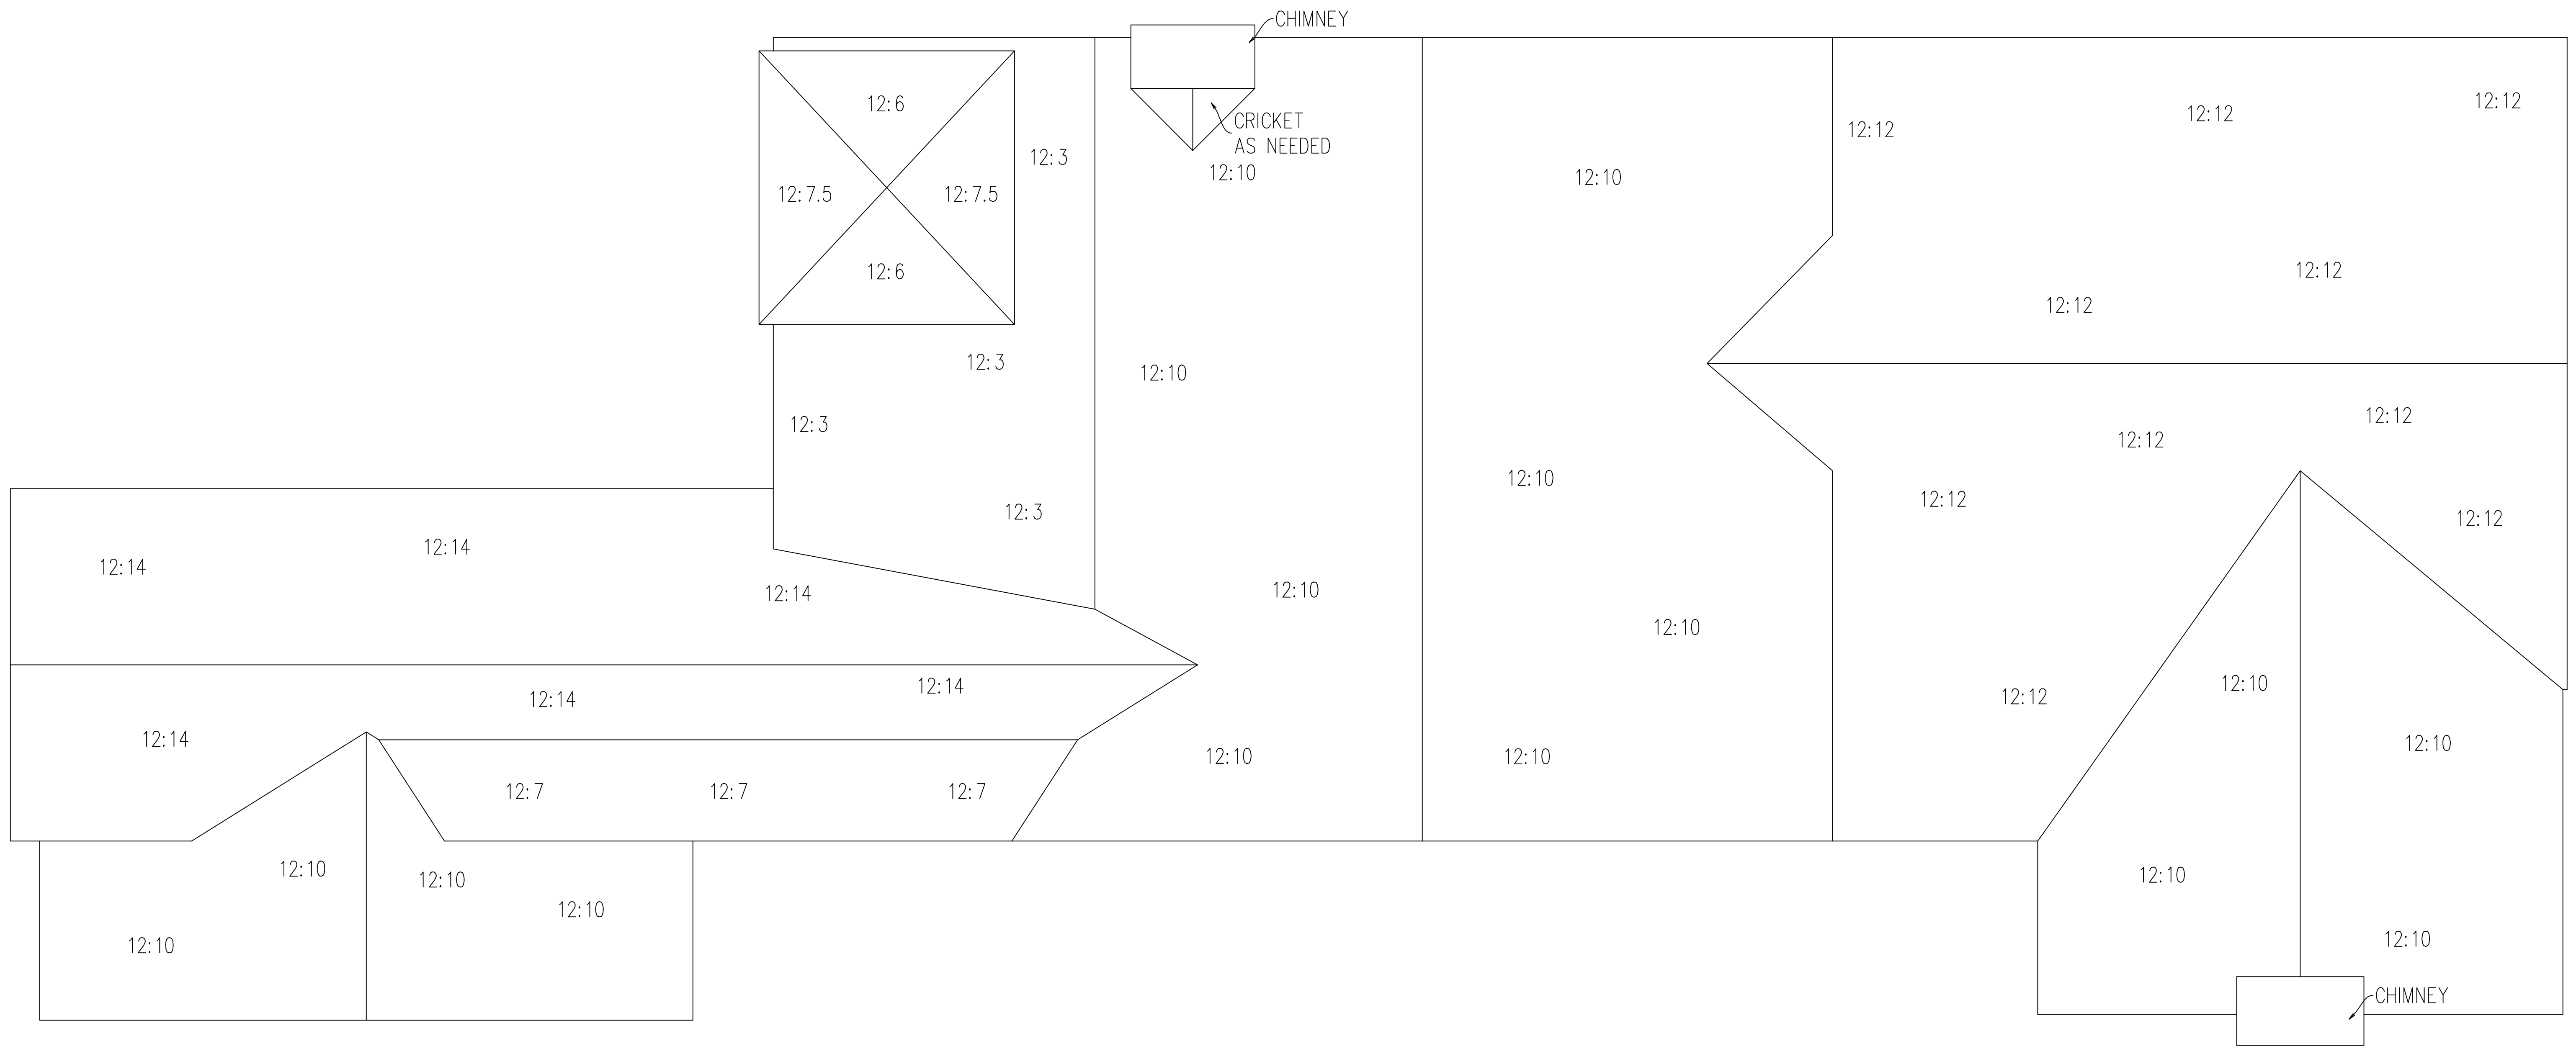

ROOF PLAN
SCALE 1/4"=1'0"

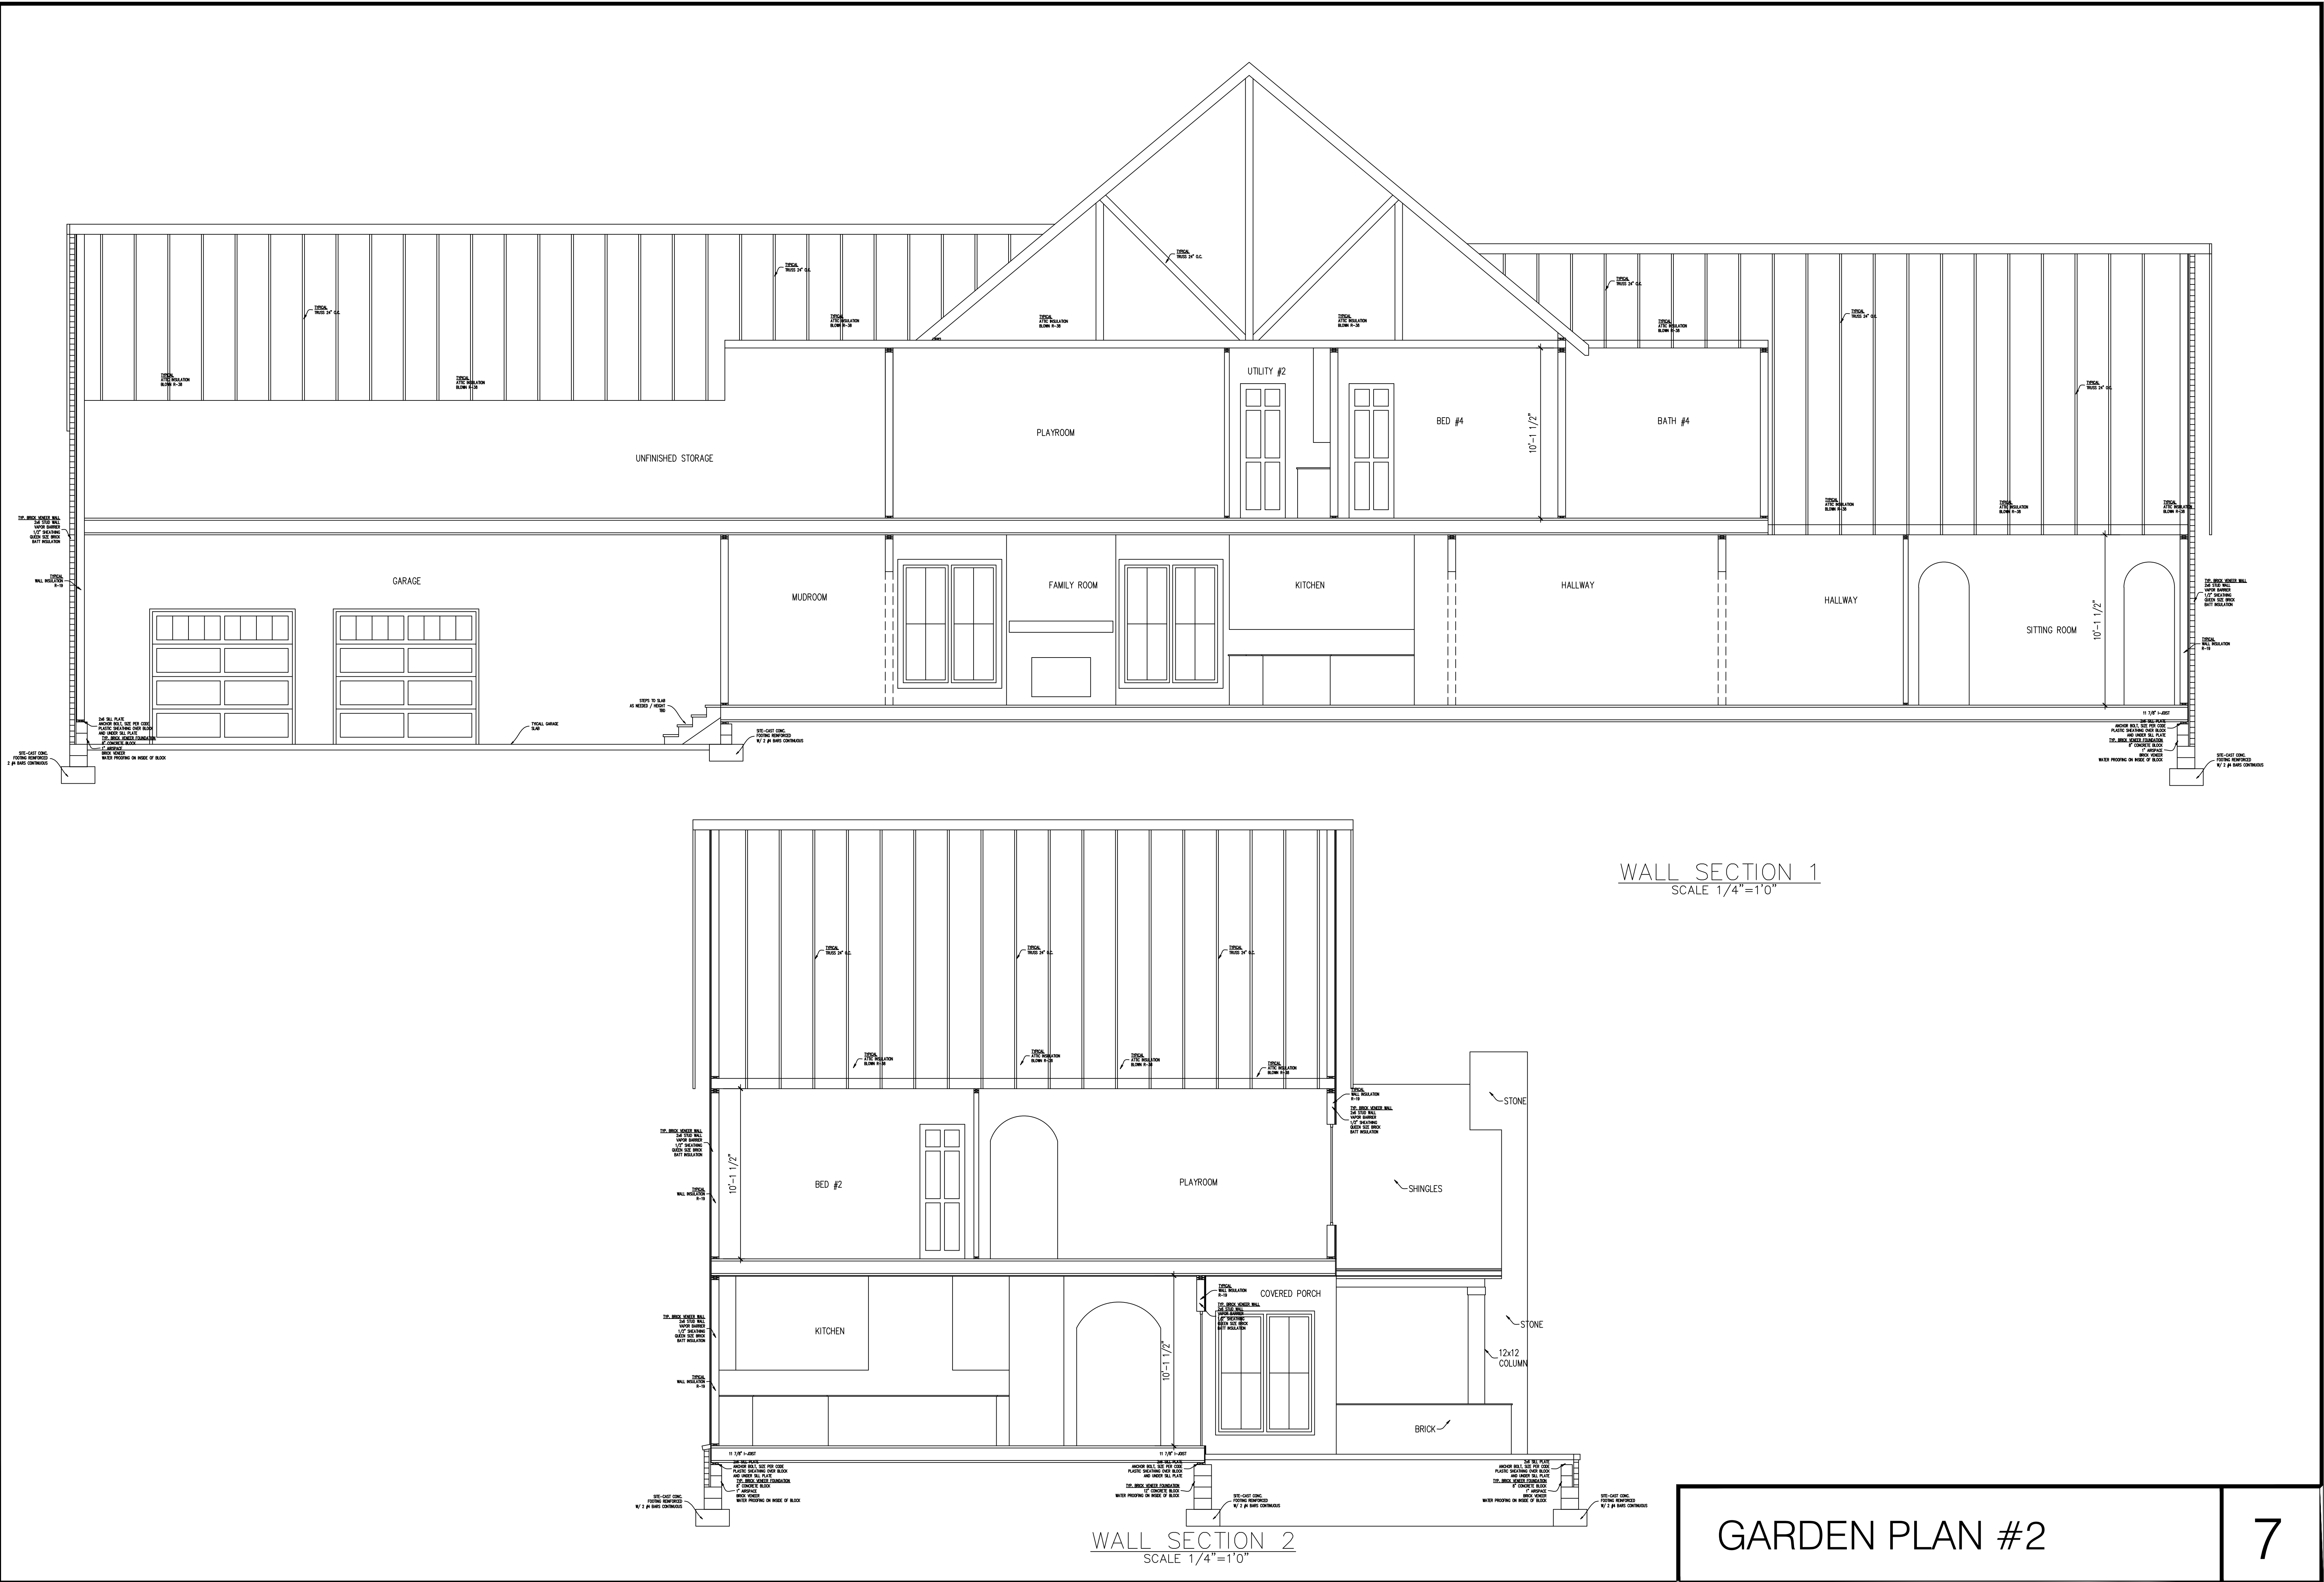

WALL SECTION 1
SCALE 1/4"=1'0"

WALL SECTION 2
SCALE 1/4"=1'0"