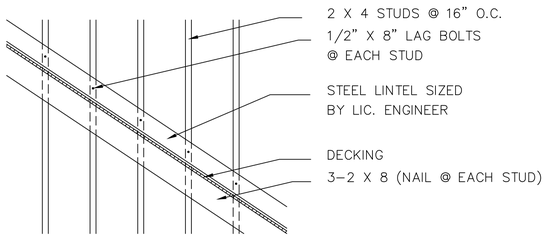

LINTEL DETAIL
SCALE 1/4"=1'-0"

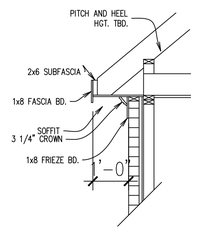

TYP. SECTION
SCALE 1/4"=1'-0"

FRONT ELEVATION
SCALE 1/4"=1'0"

RIGHT SIDE ELEVATION
SCALE 1/4"=1'0"

GARDEN PLAN #1

1

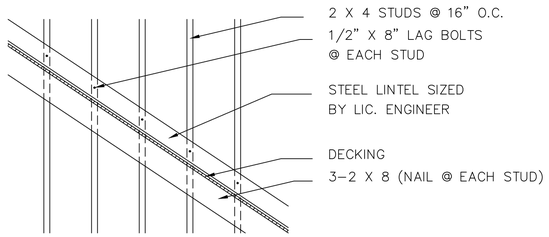

LINTEL DETAIL
SCALE 1/4"=1'-0"

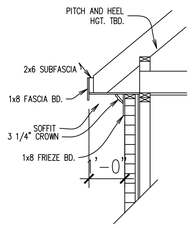

TYP. SECTION
SCALE 1/4"=1'-0"

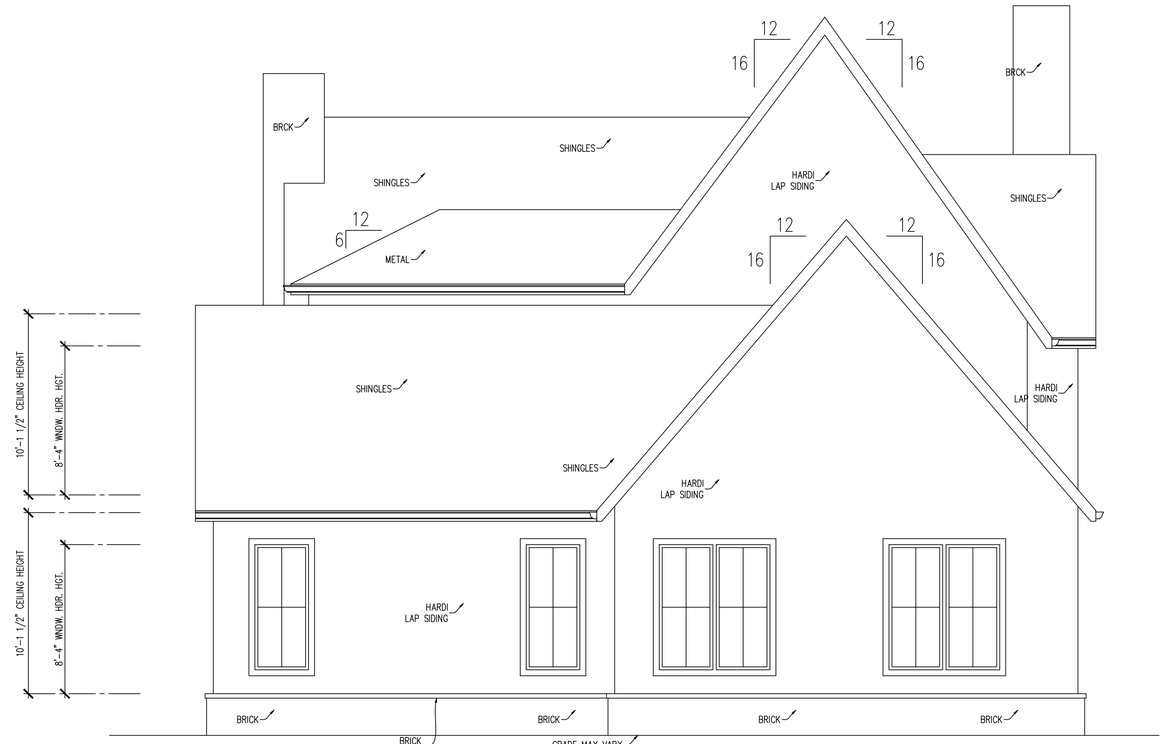

REAR ELEVATION
SCALE 1/4"=1'0"

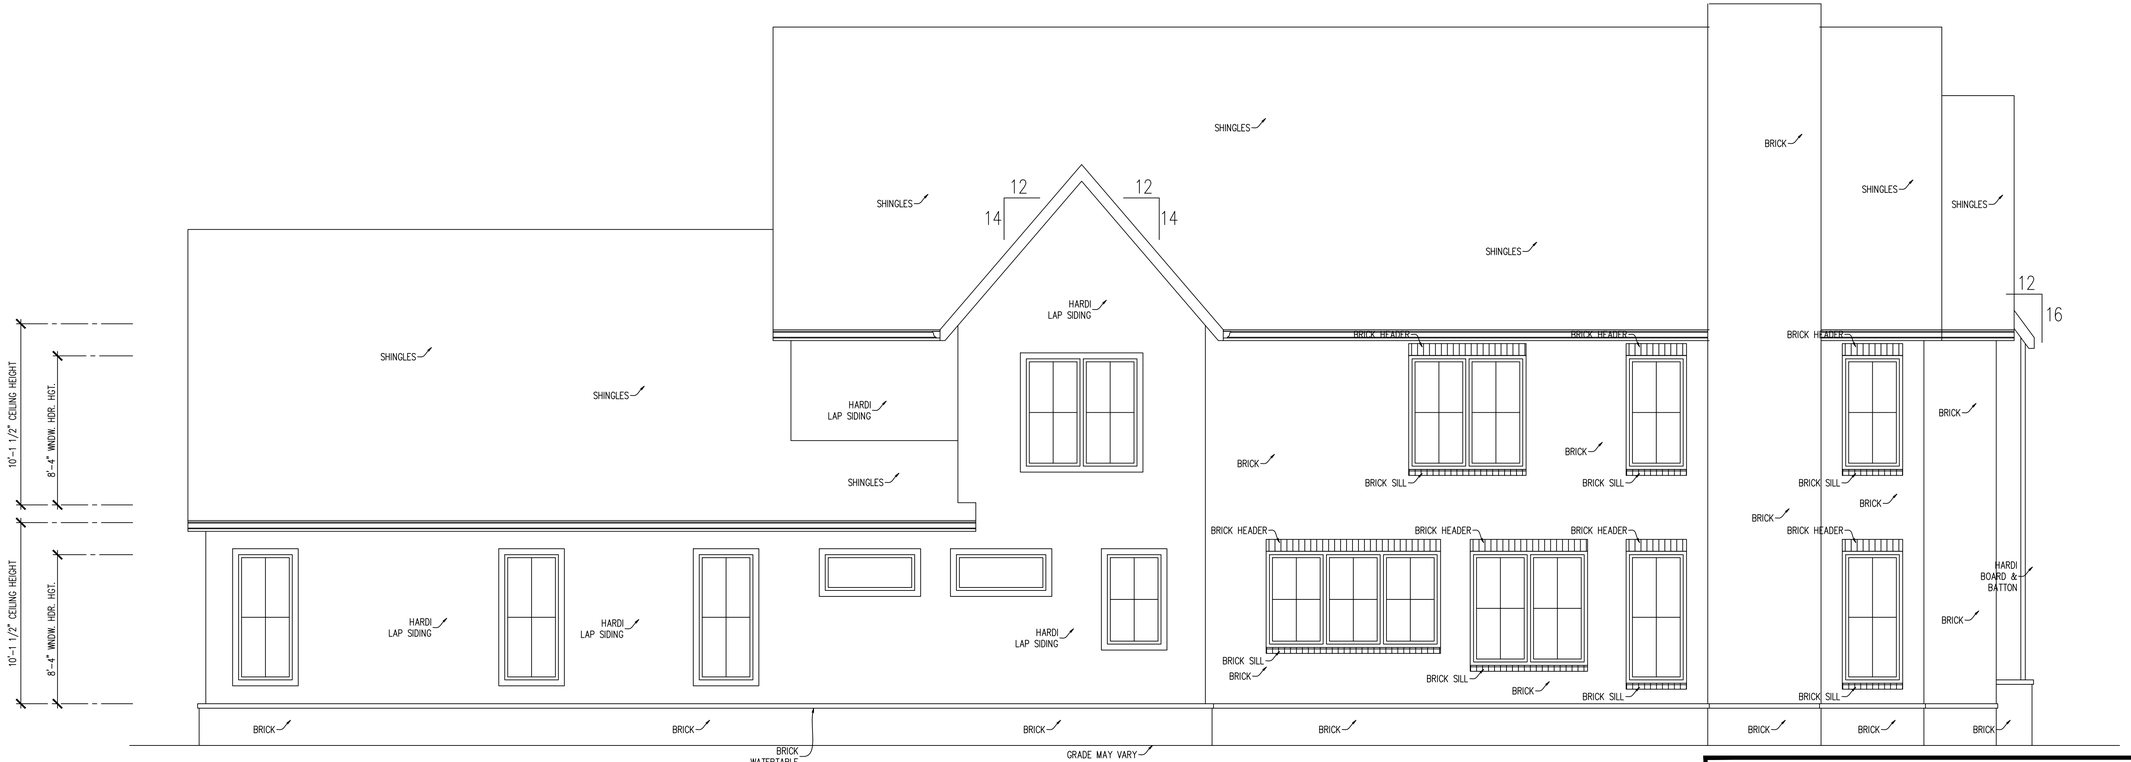

LEFT SIDE ELEVATION
SCALE 1/4"=1'0"

GARDEN PLAN #1

2

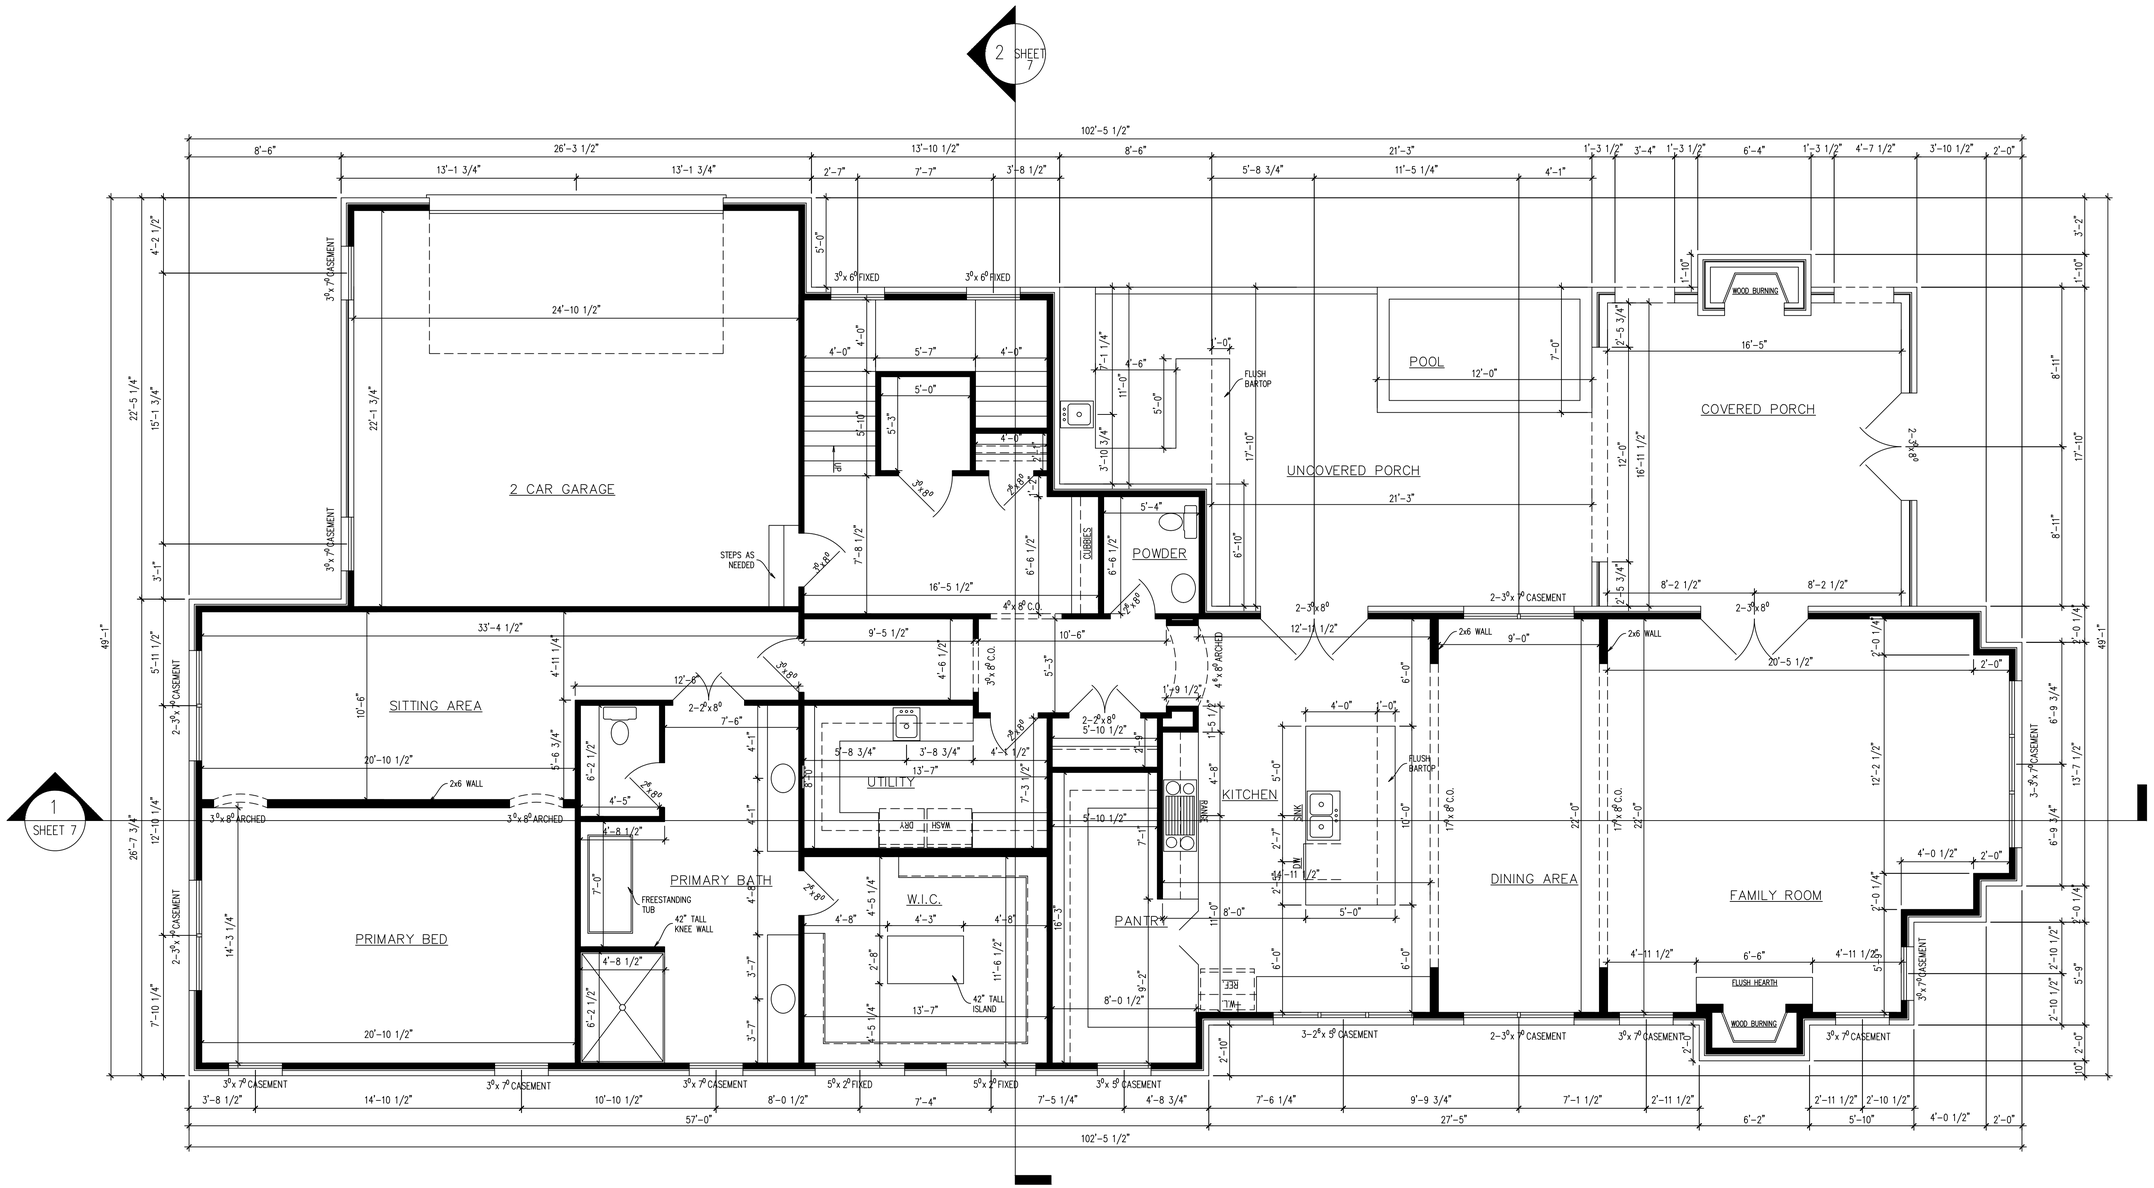

GENERAL NOTES:

1. ALL WALLS 3 5/8" INTERIOR, 4" EXTERIOR UNLESS OTHERWISE NOTED.
2. ALLOW 4" BRICK VENEER.
3. 10'-0" CEILINGS DOWN & 9' CEILINGS UP

APPROX. AREA

LIVING DOWN	2851
LIVING UP	1878
TOTAL HEATED	4729
COVERED PORCH	335
GARAGE	587
TOTAL COVERED	5651

FIRST FLOOR PLAN
SCALE 1/4"=1'0"

GARDEN PLAN #1

3

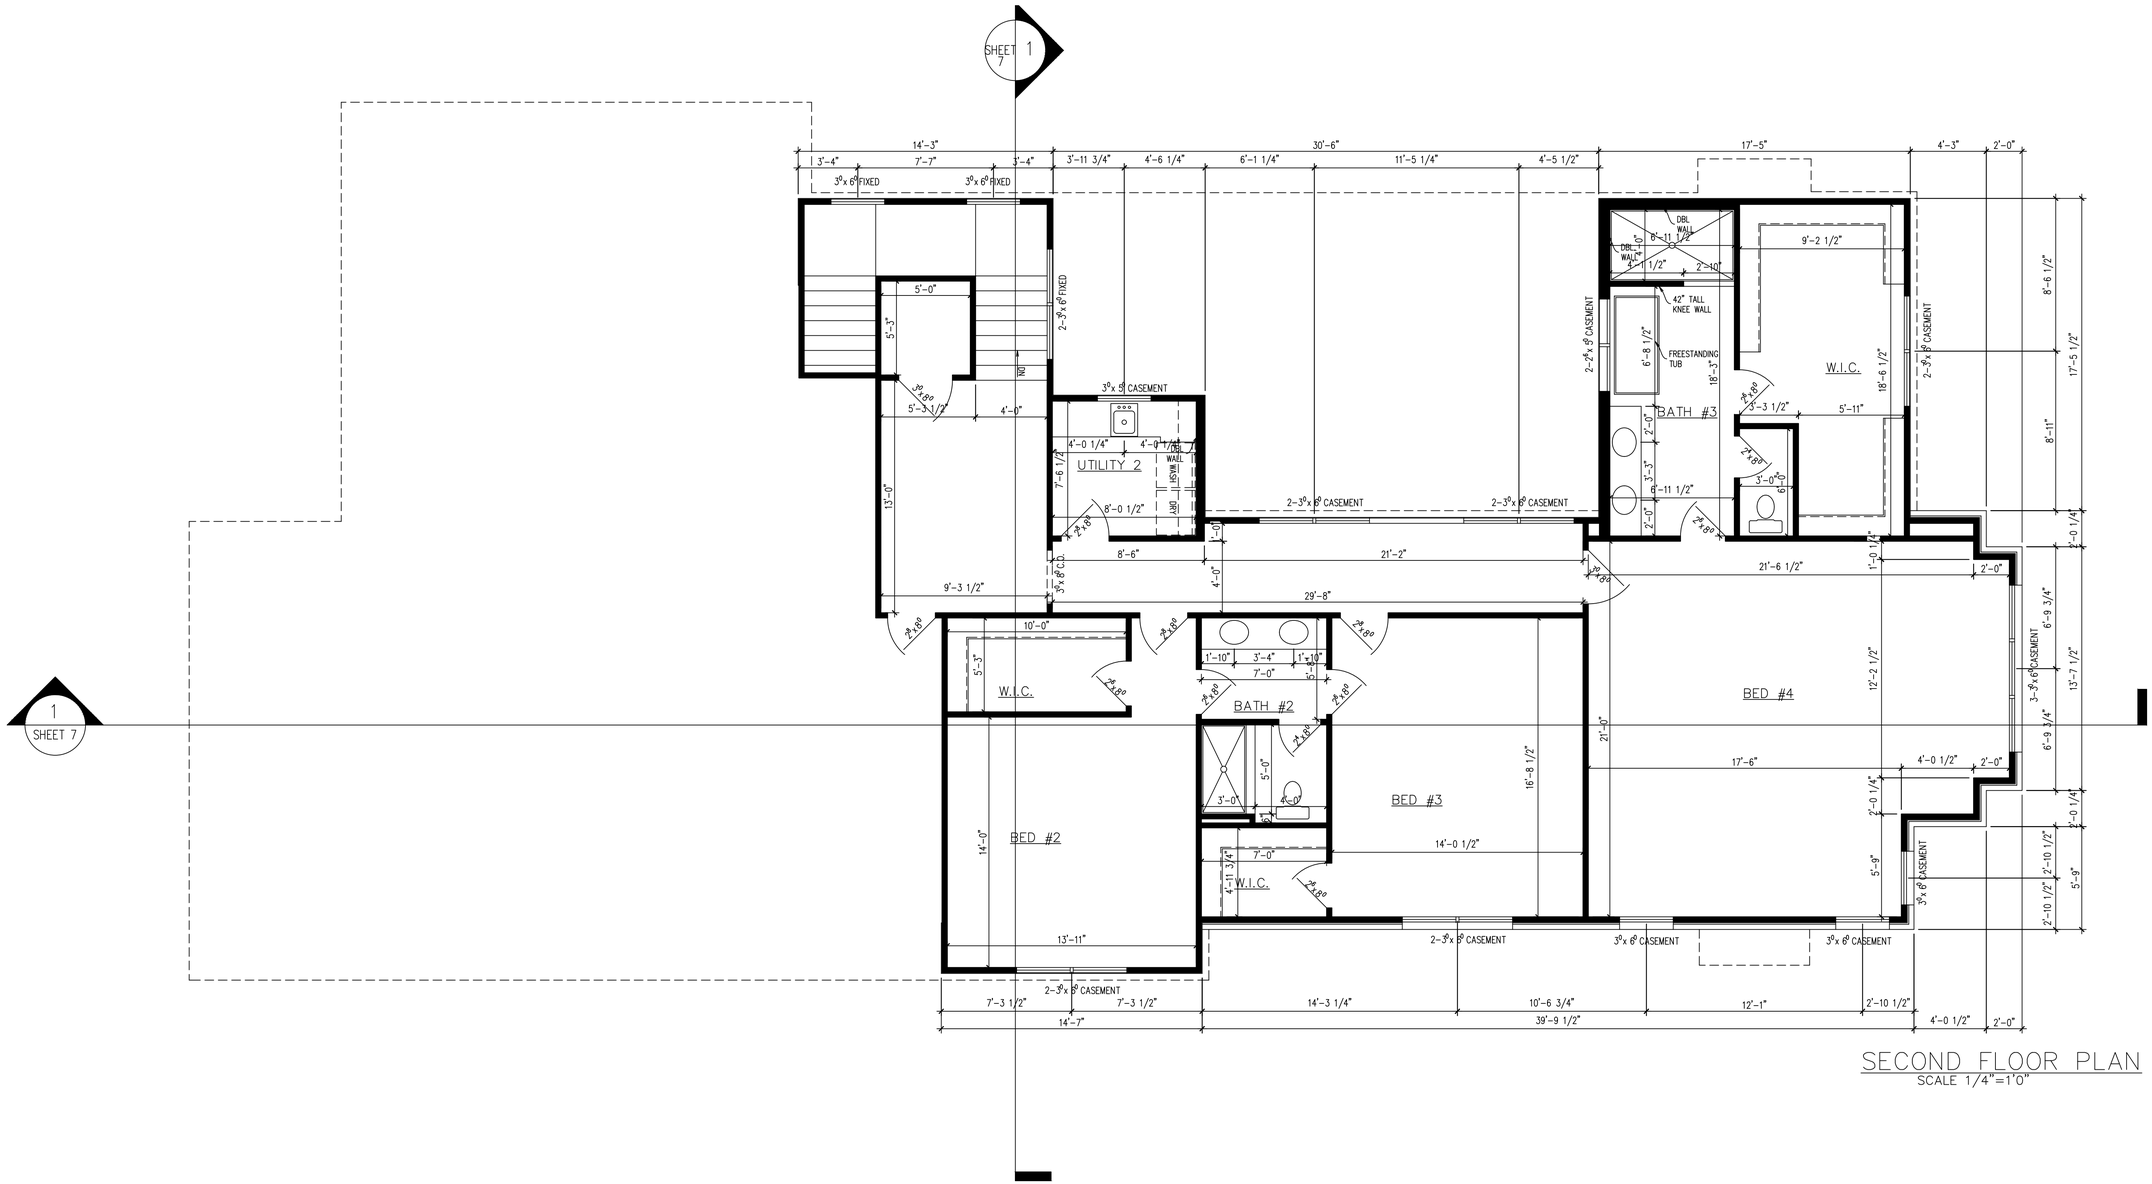

SECOND FLOOR PLAN
SCALE 1/4"=1'0"

GARDEN PLAN #1

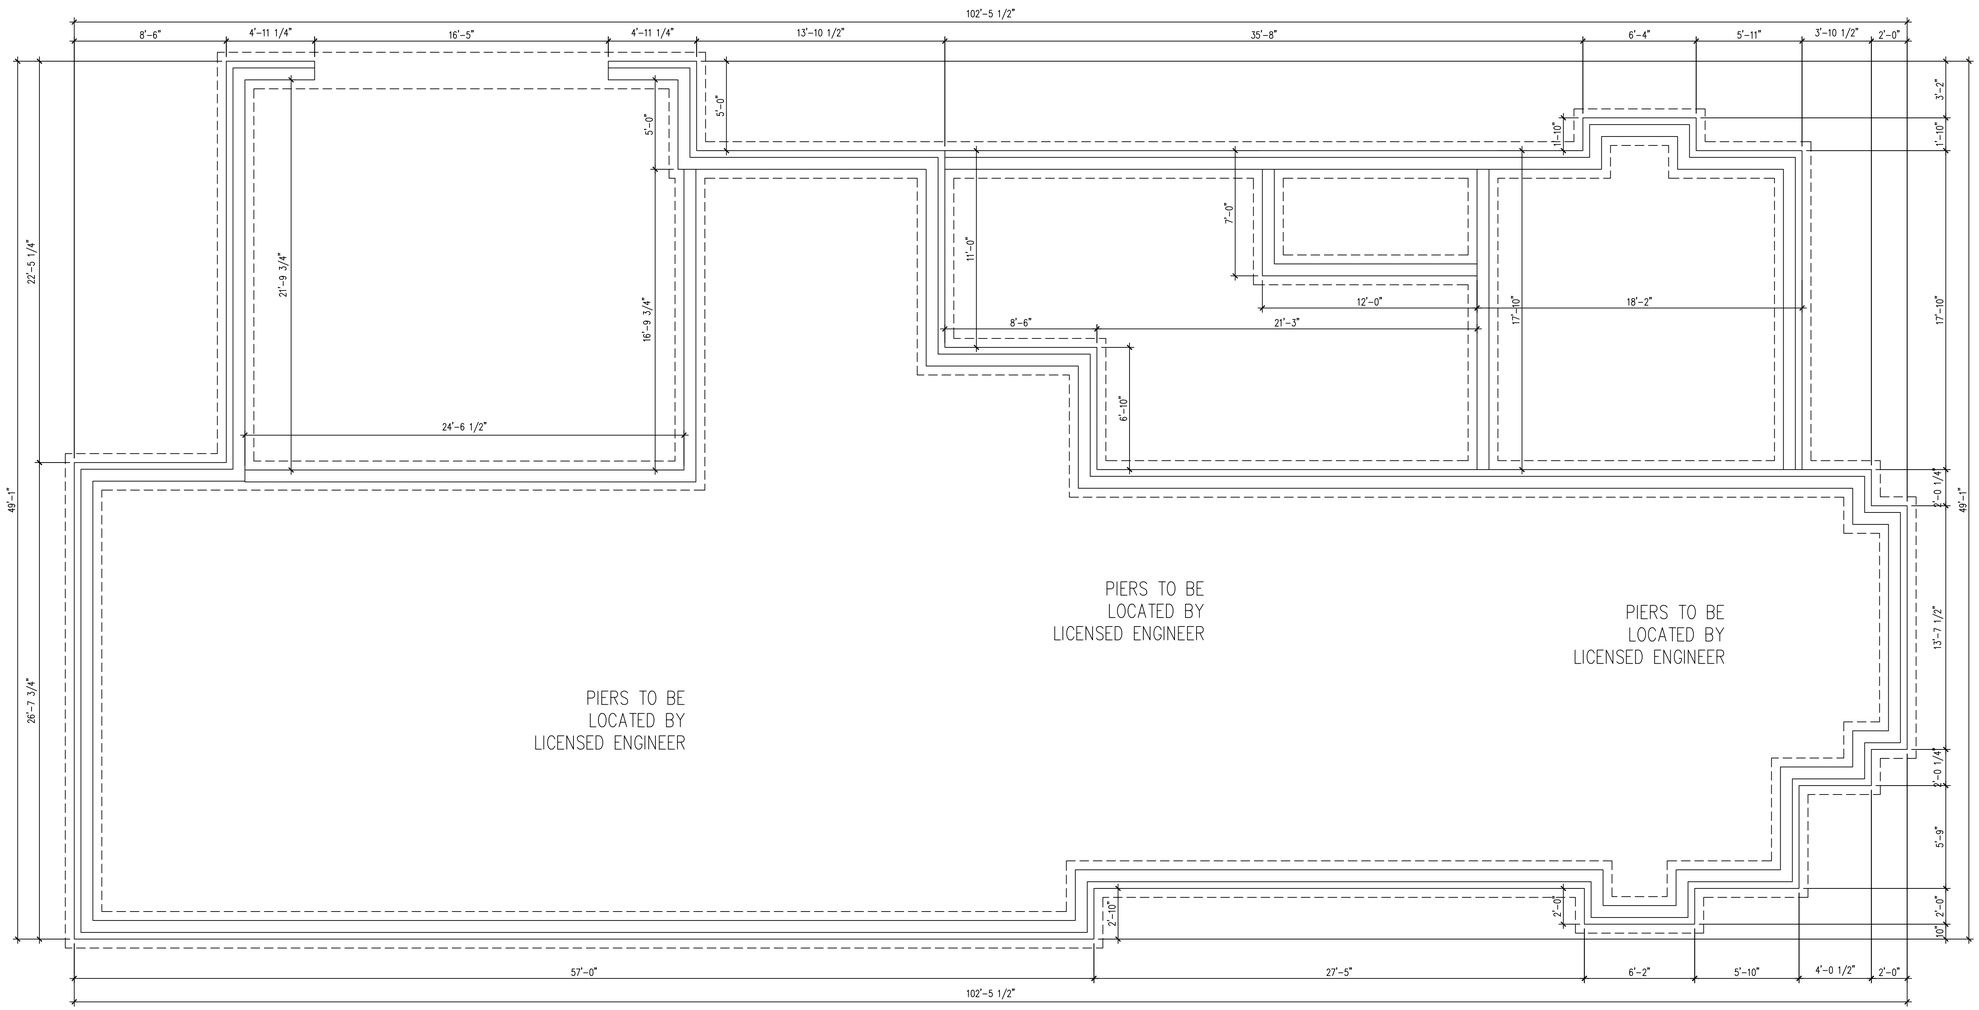

FOUNDATION PLAN
SCALE 1/4"=1'0"

GARDEN PLAN #1

5

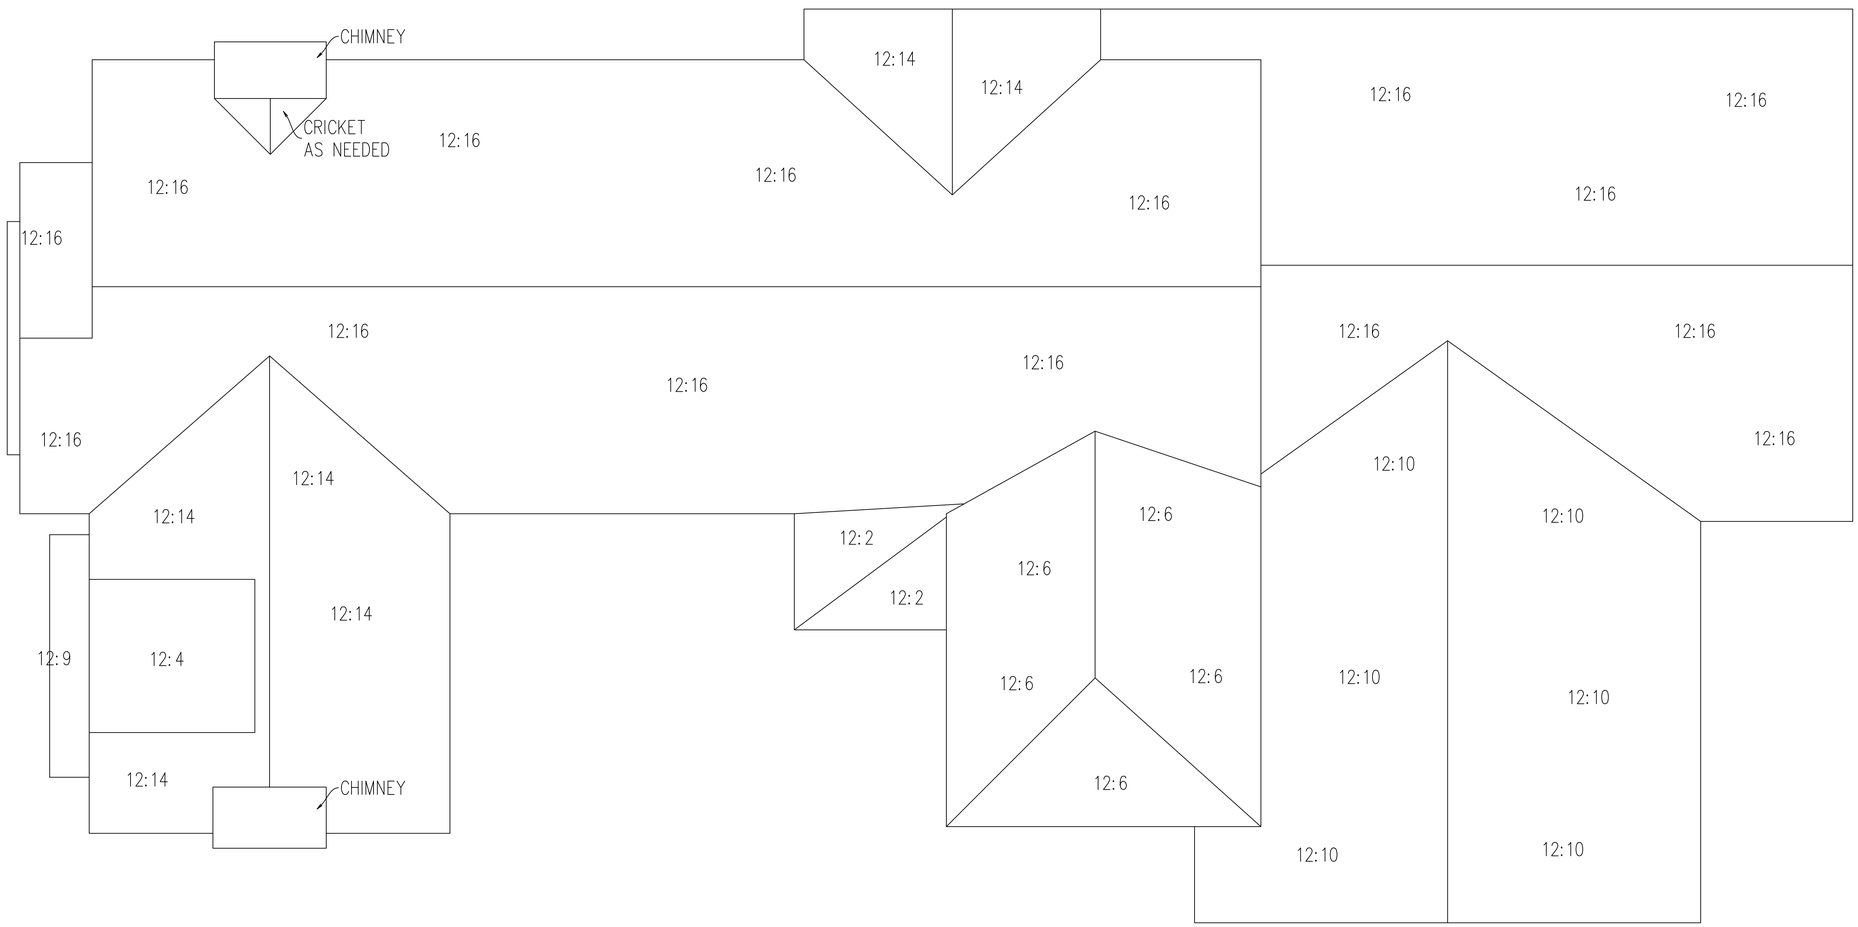

ROOF PLAN
SCALE 1/4"=1'0"

GARDEN PLAN #1

6

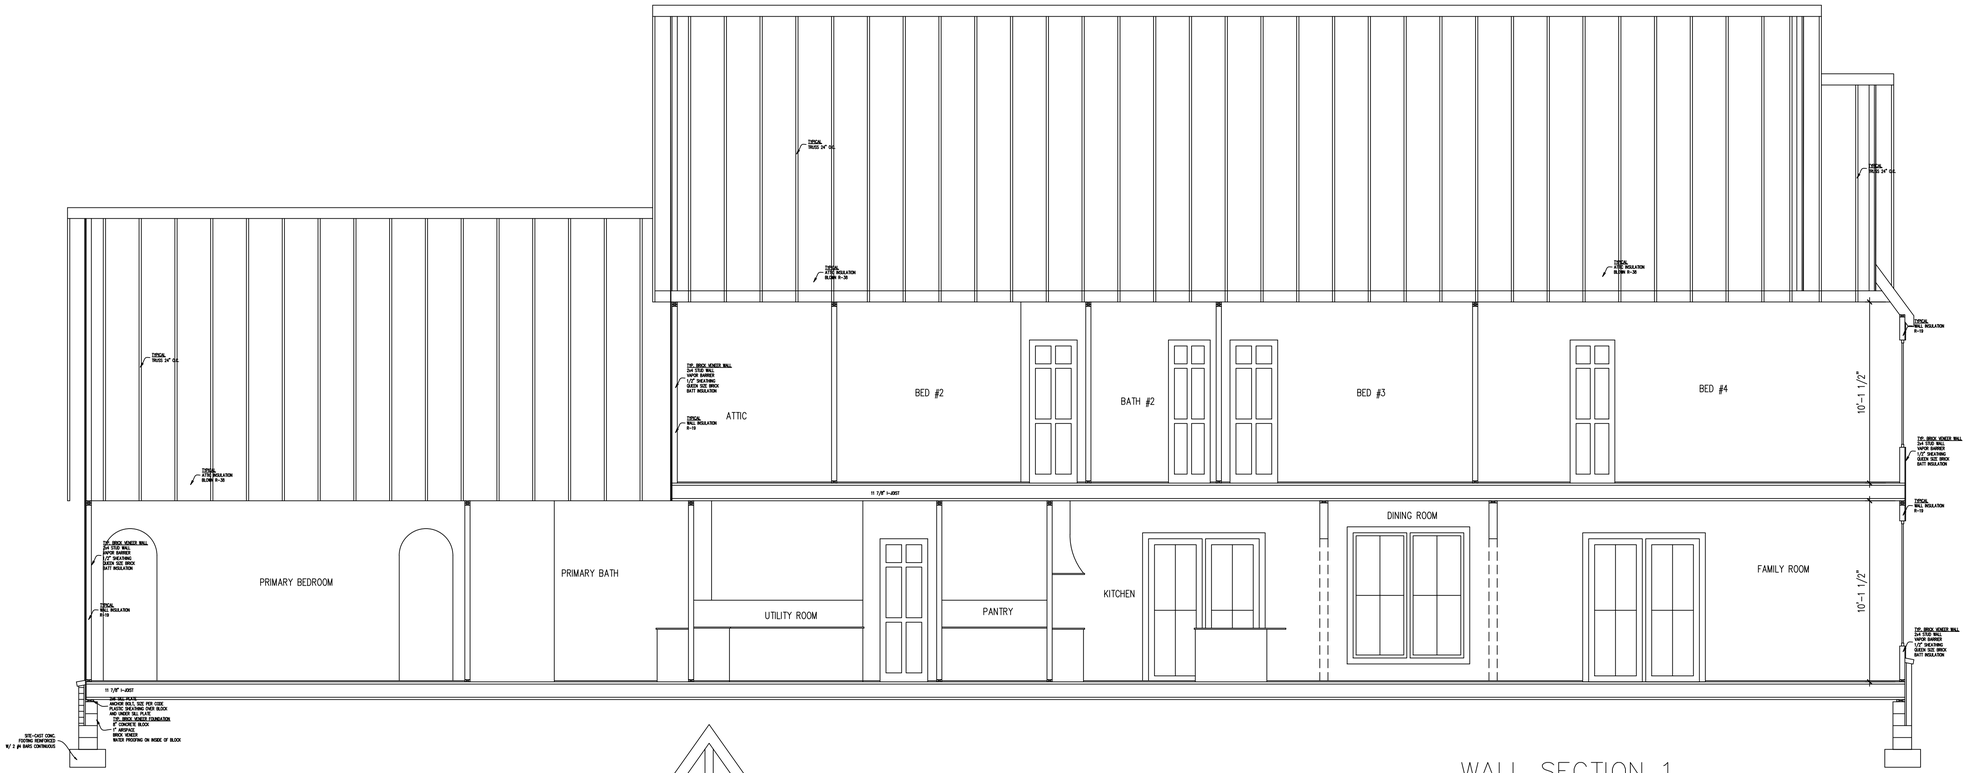

WALL SECTION 1
SCALE 1/4"=1'0"

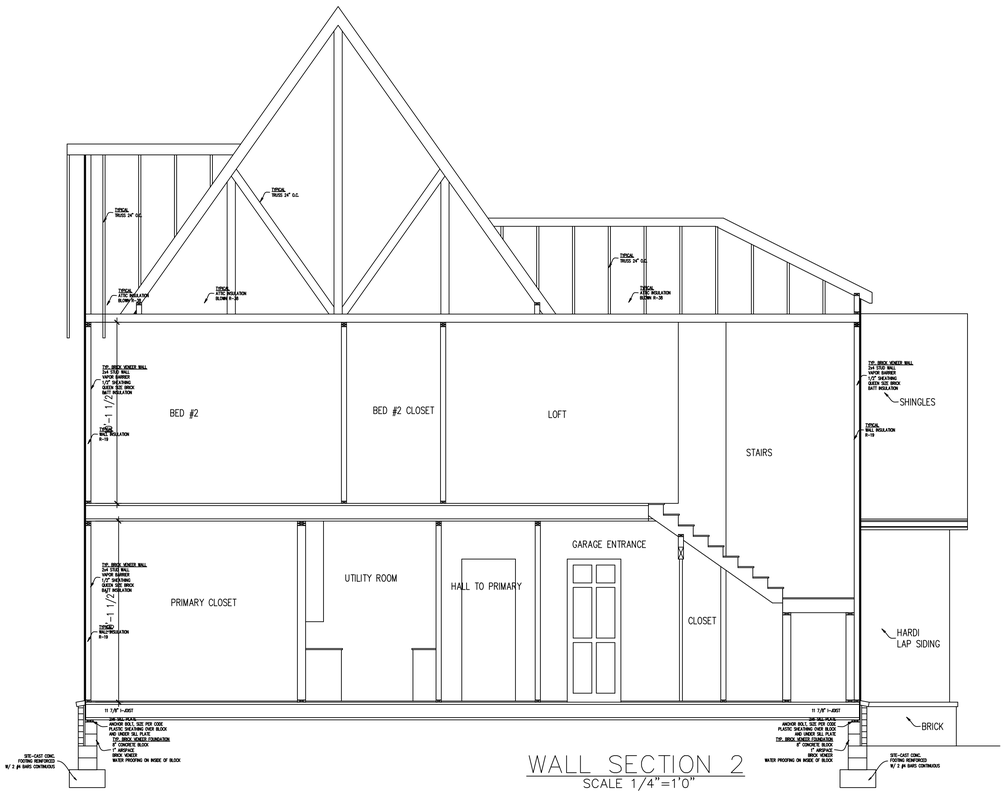

WALL SECTION 2
SCALE 1/4"=1'0"

GARDEN PLAN #1